



The activities carried out on site is the inscription of memorial stones, the stones are purchased in and delivered by a small lorry once every few months. Once prepared the memorial stones are then sold on.

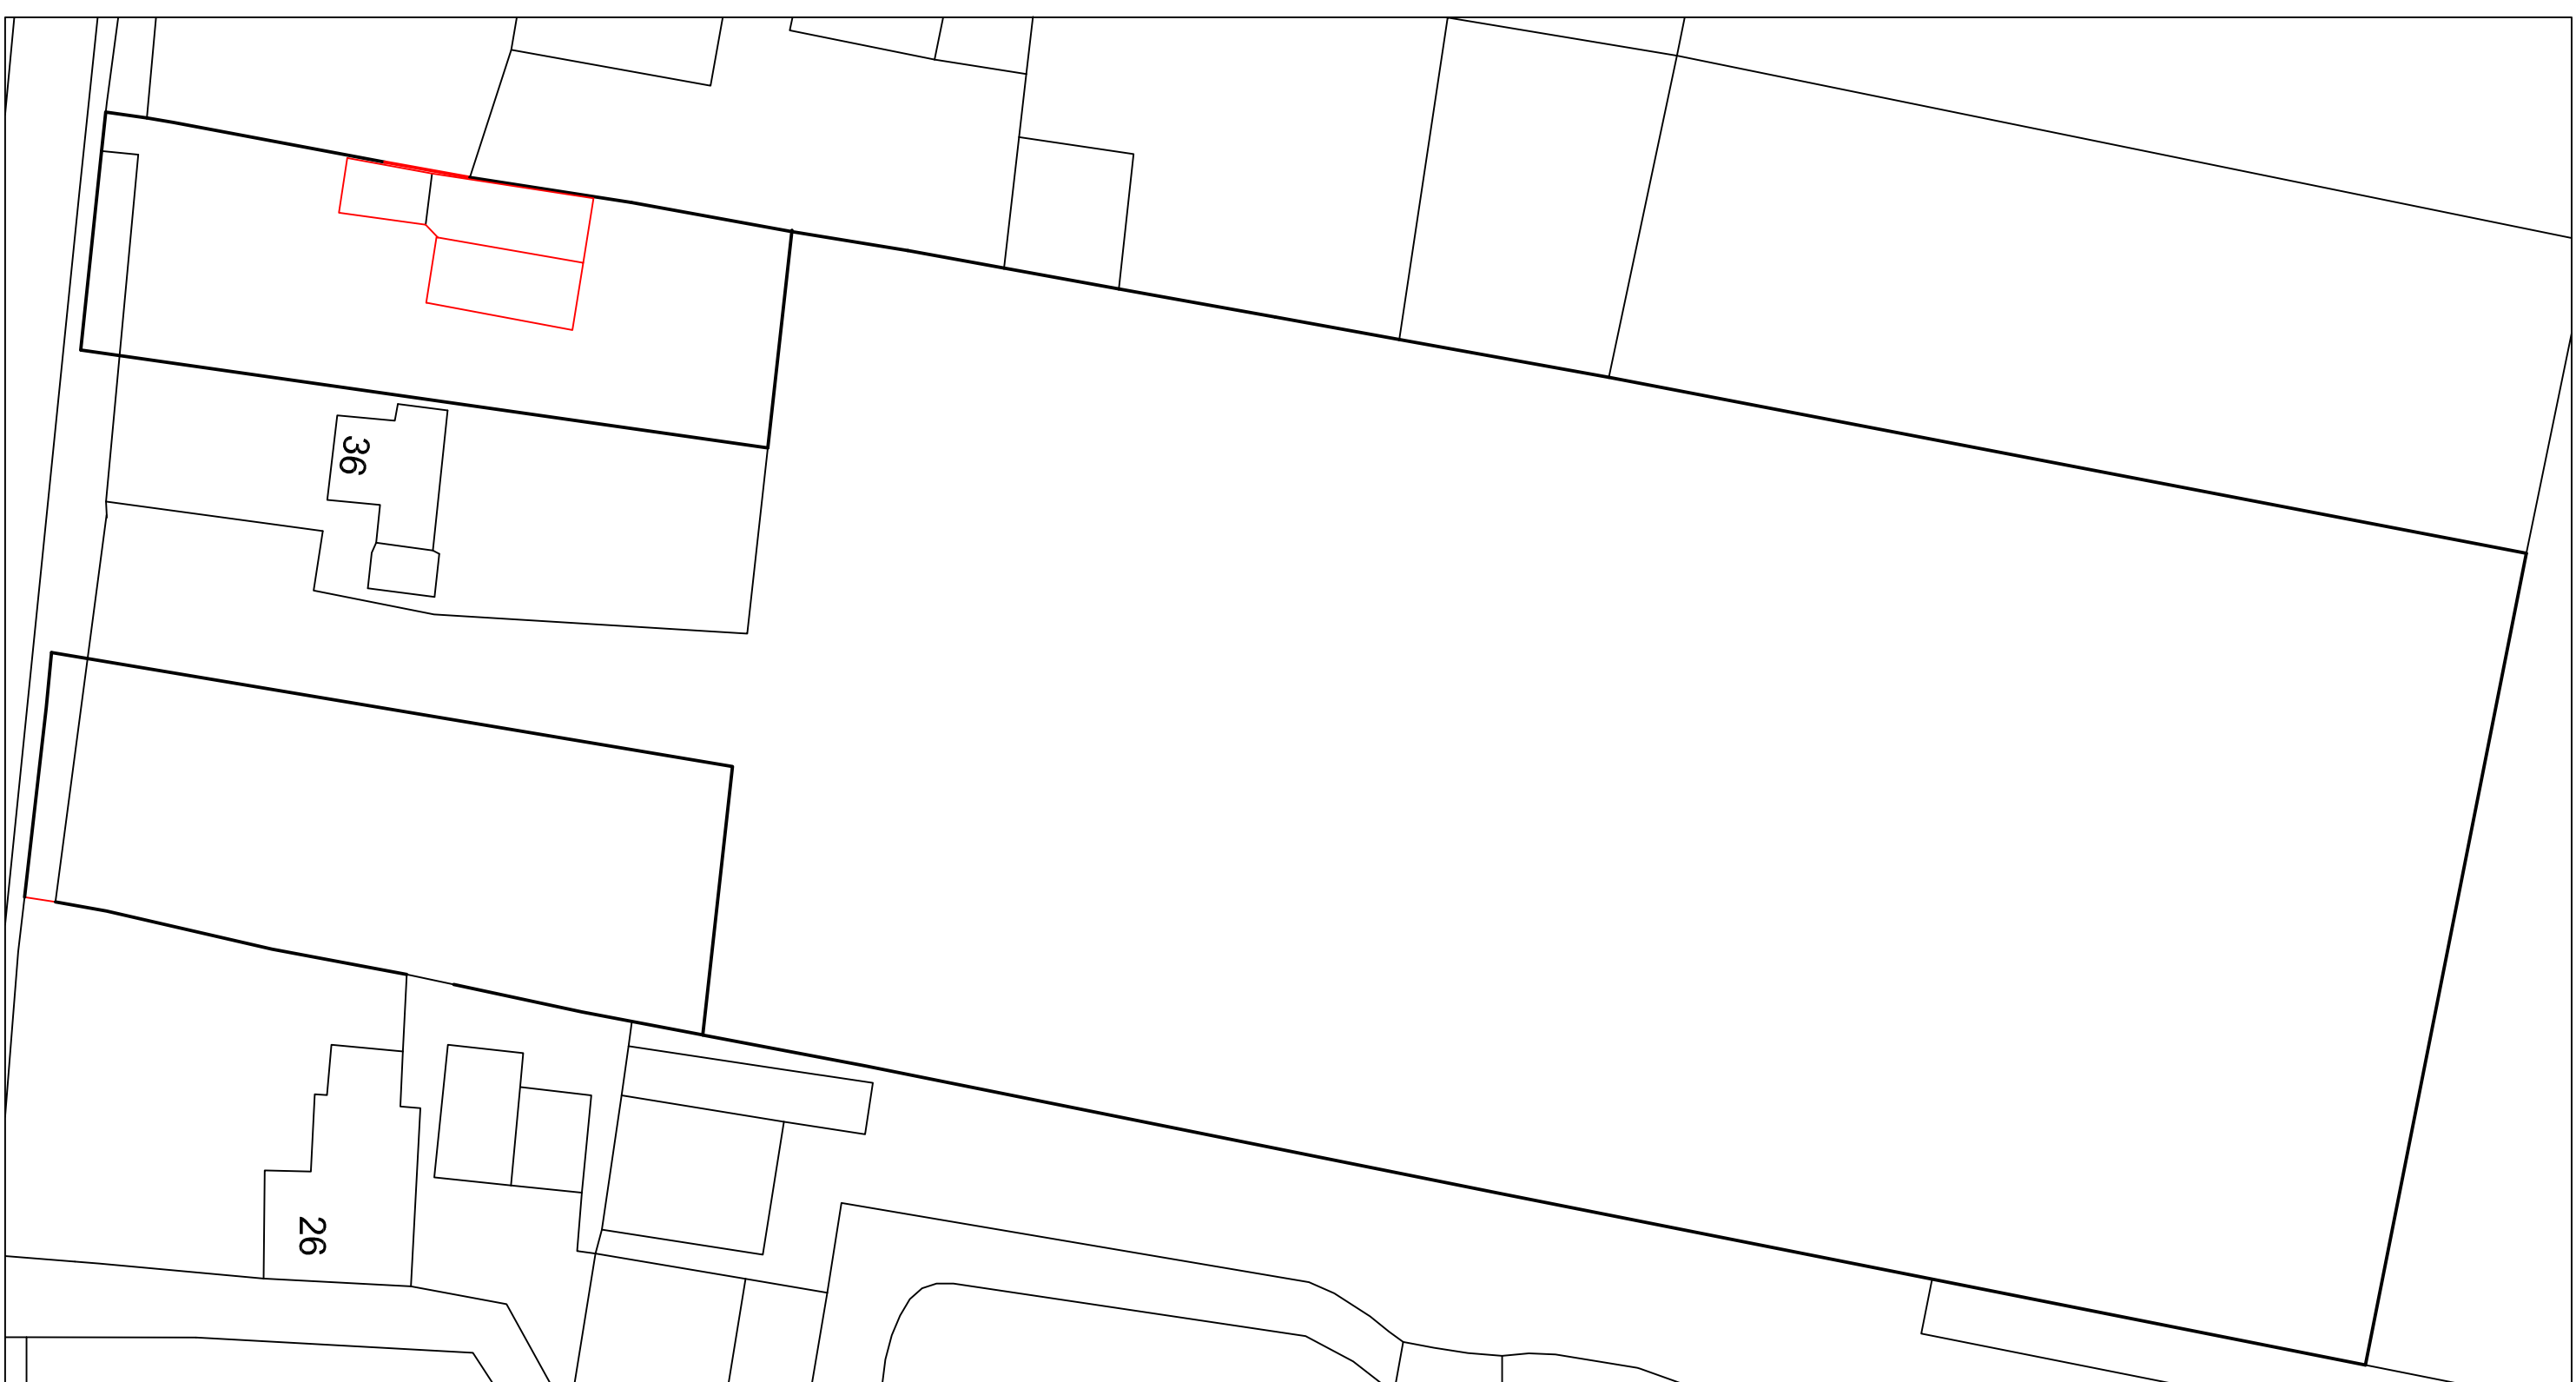

BLOCK PLAN 1:500



SITE PLAN 1:1250

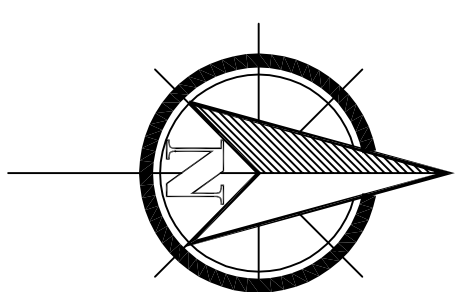[illegible]

UNIT 7 The Flaxmill, Flaxmill Lane, Pinchbeck,
Spalding, Lincolnshire, PE11 3YP
01775 712115
w2architectural@gmail.com

PROPOSED CHANGE OF USE FOR THE
INSCRIPTION OF MEMORIAL STONES IN
ORDER TO RESELL.

Client: Mr. G. Huggins
36 High Road
Whaplode.
Lincs.

DRAWING:
SITE PLAN 1:1250
BLOCK PLAN 1:500

DRAWING N°:	DATE:
W2/GHUGG/17/00	NOVEMBER 2017
DRAWN BY:	SCALE:
RW	1:1250 1:500

THESE RESULTS suggest that the temporal confidence is a feature that correlates with the degree of the confidence in the temporal order and with the degree of the confidence in the spatial order. This is consistent with the idea that the temporal confidence is a feature that correlates with the degree of the confidence in the temporal order and with the degree of the confidence in the spatial order.