

BOUNDARY TREATMENT

EAST BOUNDARY - (FROM FRONT OF HOUSE TO REAR)
- 1.8 METRE HIGH CLOSE BOARDED FENCE

WEST BOUNDARY - (FROM FRONT OF ADJACENT BUNGALOW TO REAR BOUNDARY OF ADJACENT BUNGALOW)
- 1.8 METRE HIGH CLOSE BOARDED FENCE

WEST BOUNDARY - (FROM REAR BOUNDARY OF ADJACENT BUNGALOW TO REAR BOUNDARY)
- MIXED HEDGING

LANDSCAPING & TREE LANDSCAPING

A. MIXED HEDGING


- (a) Hawthorn (Crataegus Monogyna)
- (b) Beech (Fagus Sylvatica)
- (c) Blackthorn (Prunus Spinosus)
- (d) Buckthorn (Rhamnus Cathartica)

- B. SILVER BIRCH (BETULA PENDULA) FEATHERED
- C. HAWTHORN (CRATAEGUS MONOGYNA) FEATHERED
- D. WHITE BEAM (SORBUS ARJA) FEATHERED
- E. PATIO
- F. EXISTING TREES & BUSHES
- G. DRIVE
- H. 1.8 METRE HIGH CLOSE BOARDED FENCE


All planting to be in accordance with BS 4428:1989 and amendment No. 1 (1991)

All trees to be planted with minimum 0.6m plastic mulch mat and to be staked, tied and tubed.

1/3 to 1/2 bag of peat free tree and shrub planting compost to be incorporated into backfill for each tree hole.

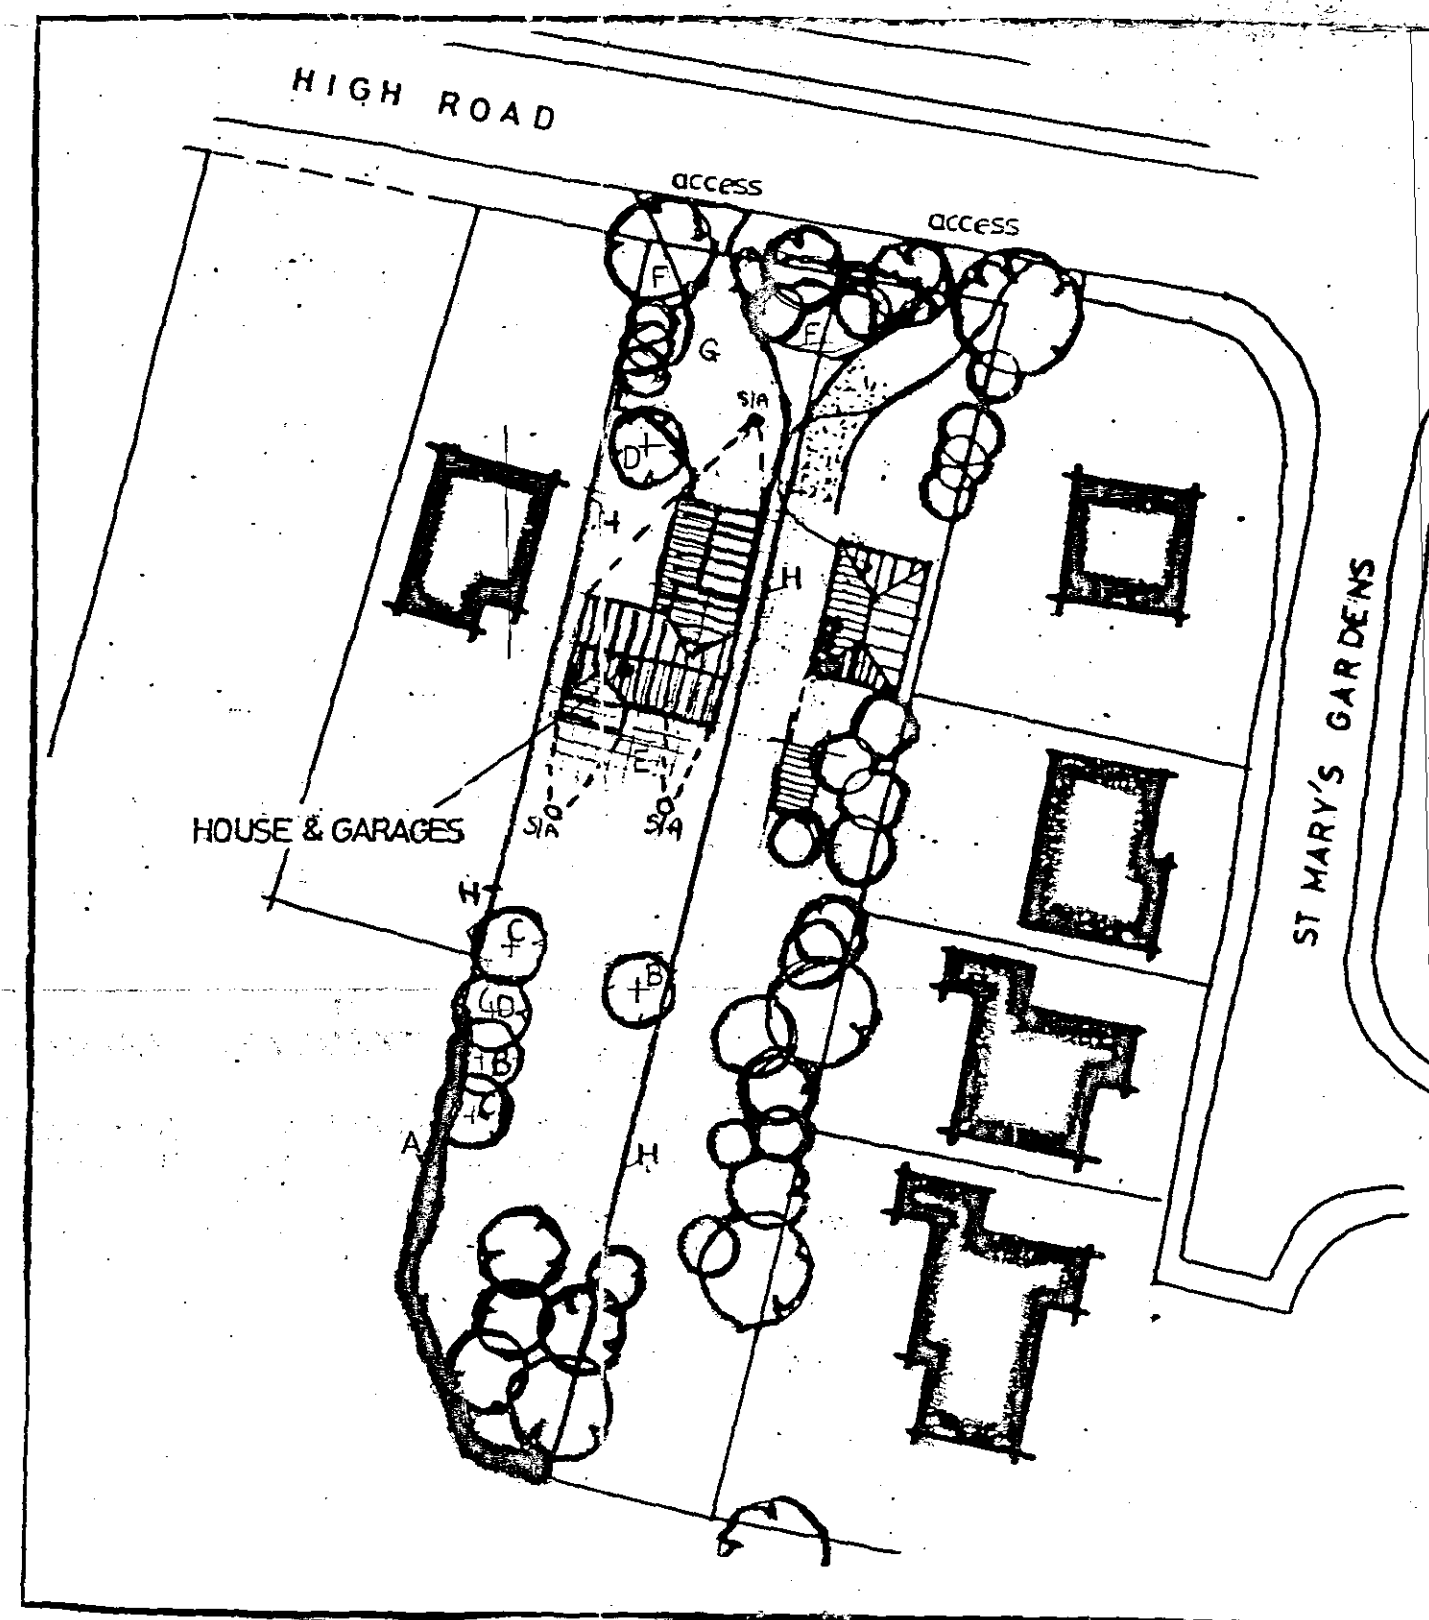

SITE PLAN
1/500

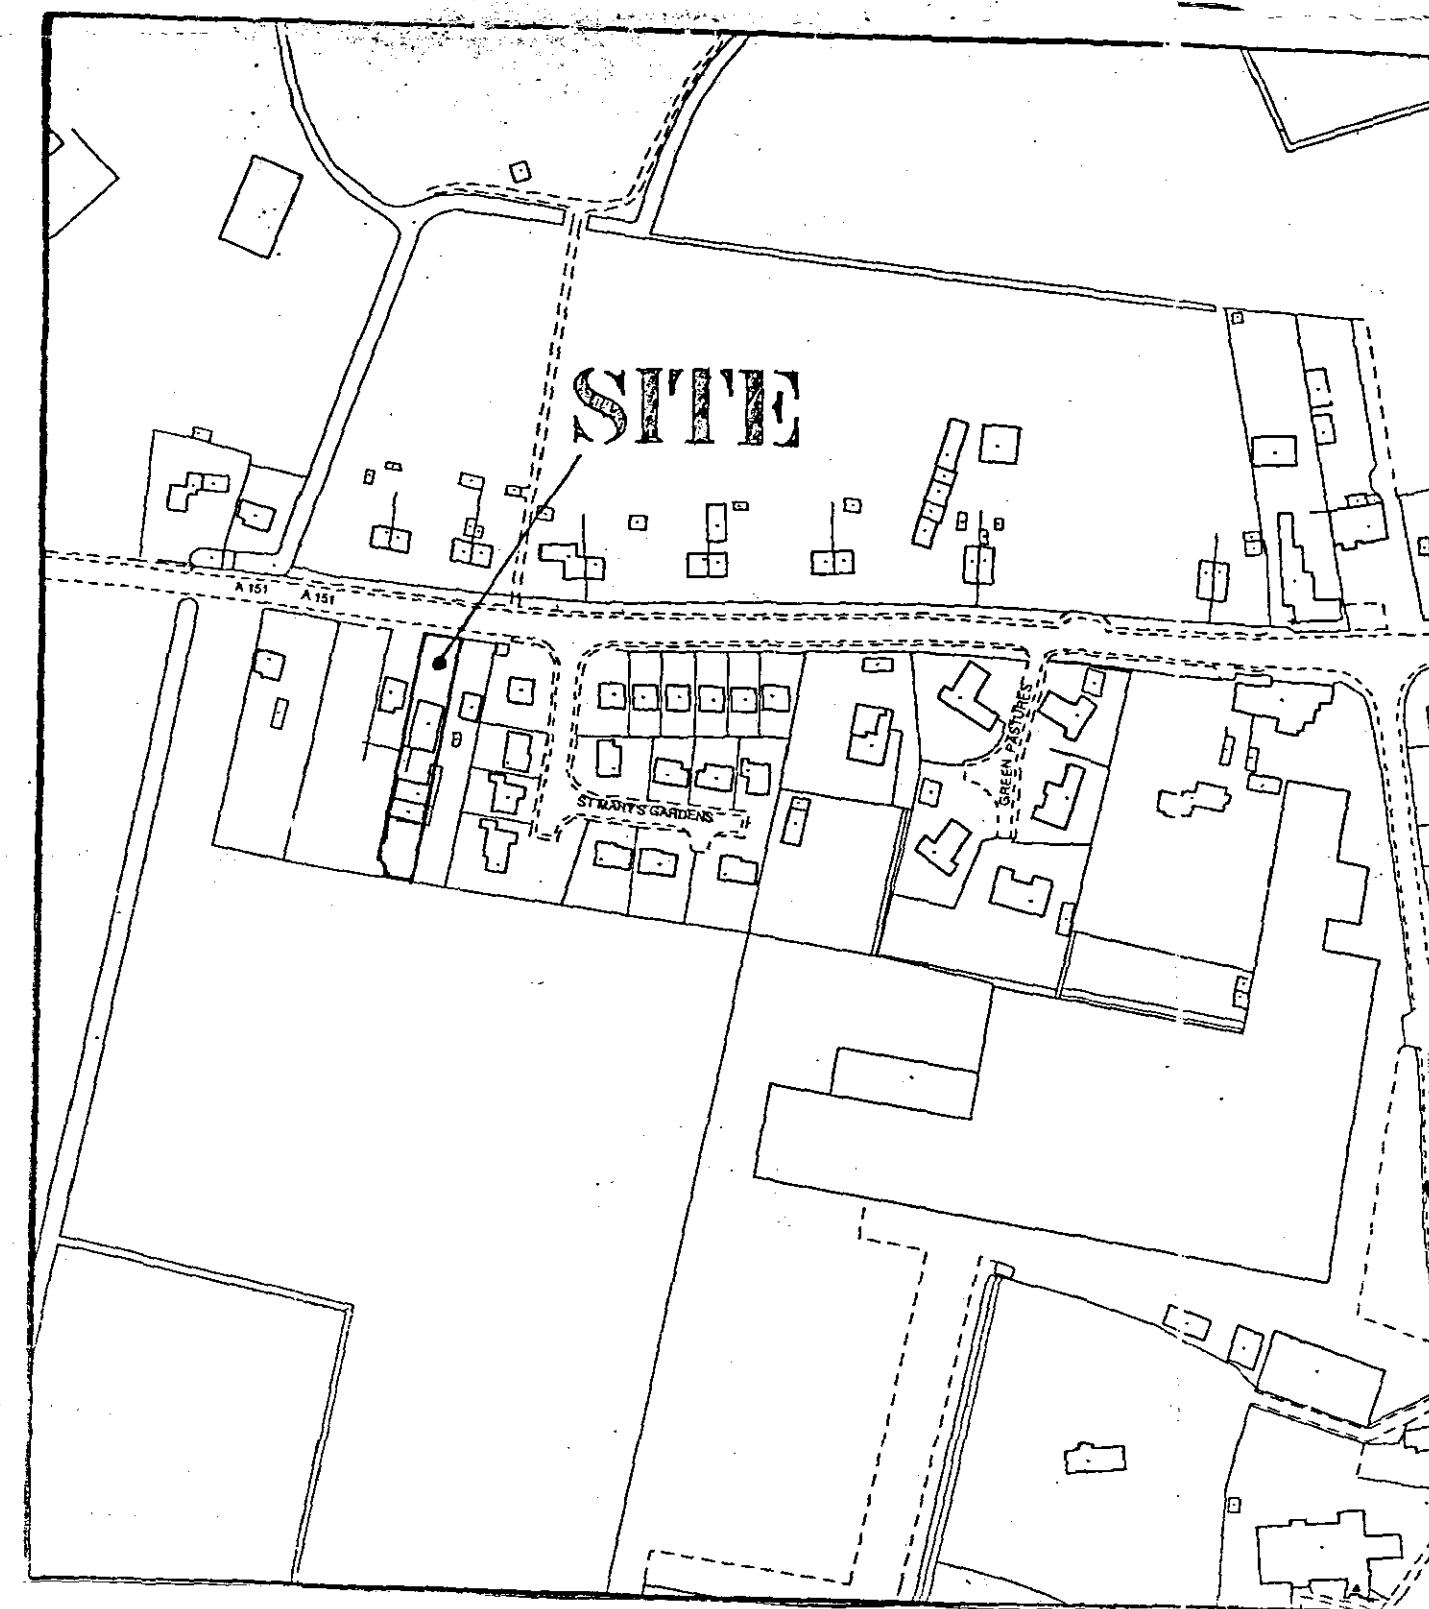

LOCATION PLAN
1/2500

Rev	Revision	Date

G. R. MERCHANT
I. ENG AMICE FWO
**ARCHITECTURAL, STRUCTURAL
AND LAND DRAINAGE
CONSULTANTS**
Unit 4, Wrights Mews
12A Park Road, Holbeach,
Spalding, Lincs. PE12 7EE
Tel: 01408 480800
Fax: 01408 482744
E-Mail: G. R. Merchant @ Merchant. PS.
Co. UK

Project
PROPOSED HOUSE & GARAGES,
Adj' 359 HIGH ROAD,
WHAPLODE,
SPALDING, LINC'S.

Client
MR & MRS KIDD

Drawing
LOCATION & SITE PLANS

Job Ref.
1170-05

Drawing No.
04

Date
AUG '05

Drawn
JPW

Scales
AS INDICATED

DO NOT SCALE FROM THIS DRAWING
This drawing is copyright and may not be copied, altered, photocopied or used for any other purpose other than that for which it is issued. The Designer/Consultant is to be held responsible for all errors and omissions. It is the responsibility of the client to ensure that the drawing is used for the purpose intended. The Designer/Consultant is not responsible for any errors or omissions in the drawing. The drawing is issued for the purpose of providing information only. It is not to be used as a contract document. 

SHDC
Planning & Development
12 SEP 2005
Ref: 12.60105

**DETERMINED
PLAN**