

Do not scale off this drawing


All site dimensions to be checked before work commences.

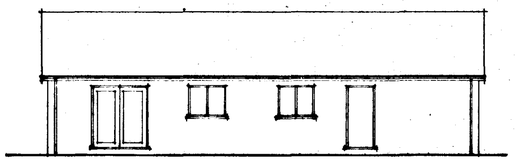


EAST ELEVATION

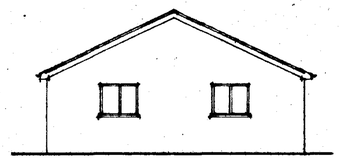

SOUTH ELEVATION

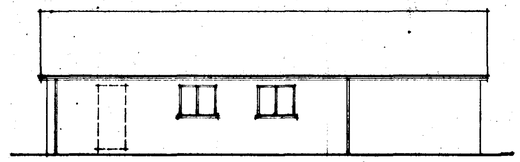

WEST ELEVATION

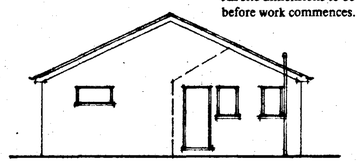

NORTH ELEVATION

Finishes:


Roof: Redland stonewold interlocking concrete tiles colour slate grey

Walls: facing brickwork to match existing


Window frames: White Upvc

fascia/soffit and bargeboards: White Upvc


Exterior steel security panels to be installed to windows and glazed doors, existing to be retained

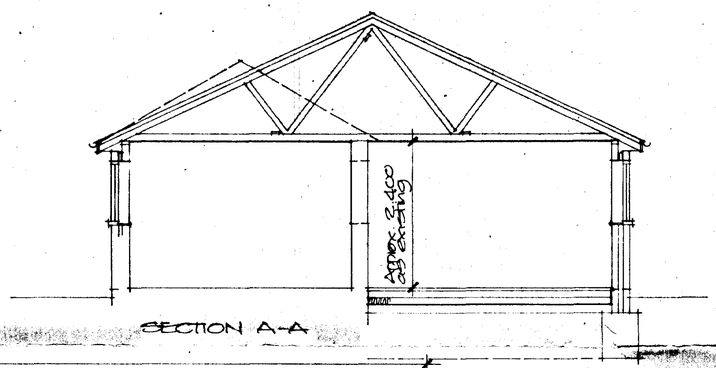


SECTION A-A

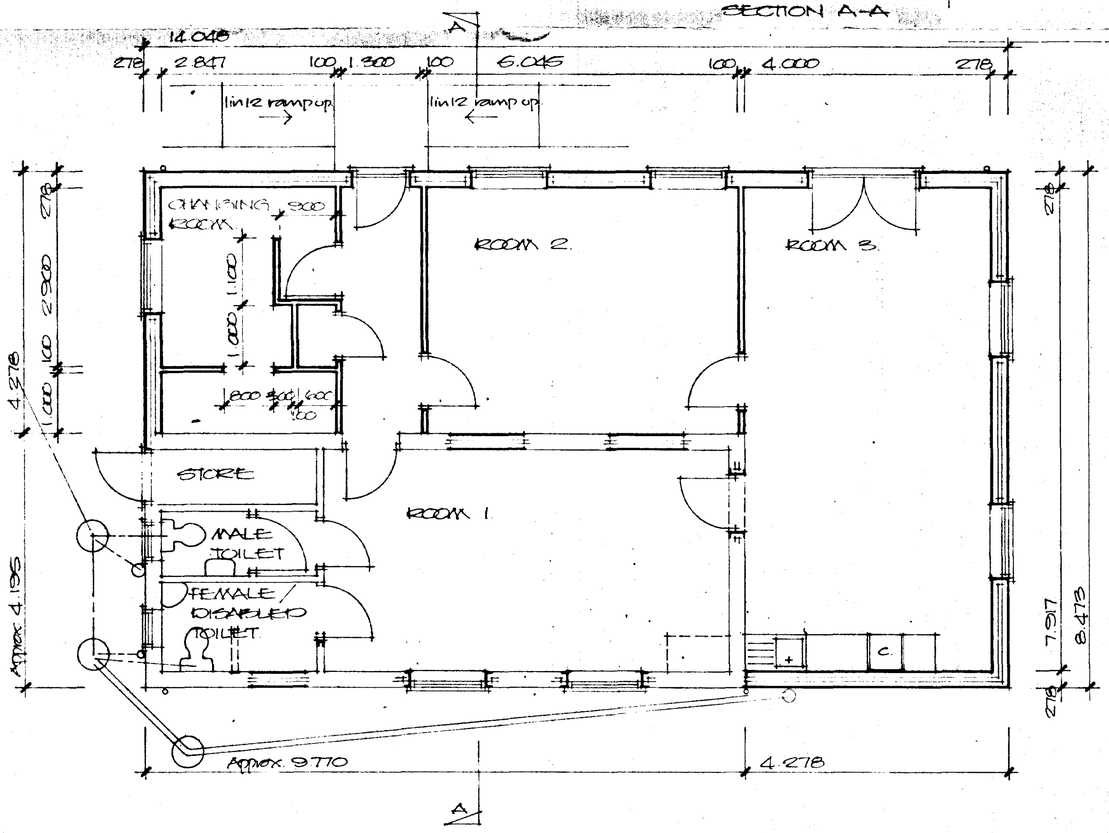

North

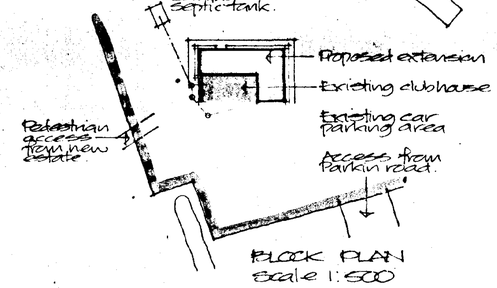

BLOCK PLAN
Scale 1:500

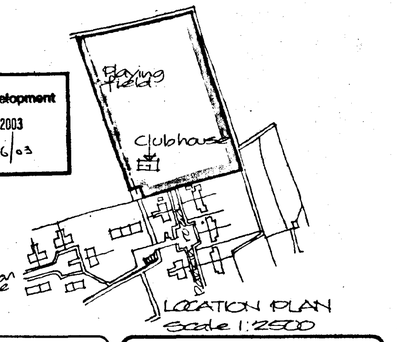

LOCATION PLAN
Scale 1:2500

SHDC
Planning & Development
20 JAN 2003
Ref 0056/03

DETERMINED PLAN

Project

PROPOSED EXTENSIONS TO EXISTING CLUBHOUSE/ PAVILION
COWBIT PLAYING FIELDS
PARKIN ROAD,
COWBIT.

ALAN HORNSBY
ARCHITECTURAL SERVICES
'Little Acre'
Peak Hill, Cowbit,
Spalding, Lincs. PE12 6AW
Tel. Holbeach (01406) 380591

Client

COWBIT PARISH COUNCIL

Scale 1:50/1:100

Date Dec. 02

Drg. no. 02/64/01

Summit DS/UKJ 0096