


FRONT ELEVATION (north)


REAR ELEVATION (south)

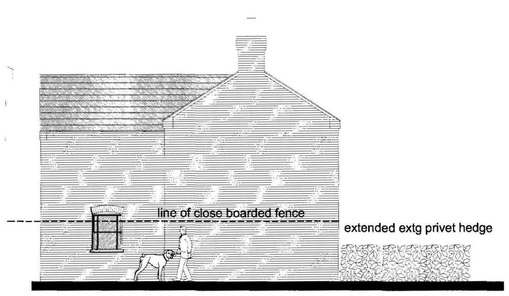


SIDE ELEVATION (west)



SIDE ELEVATION (east)

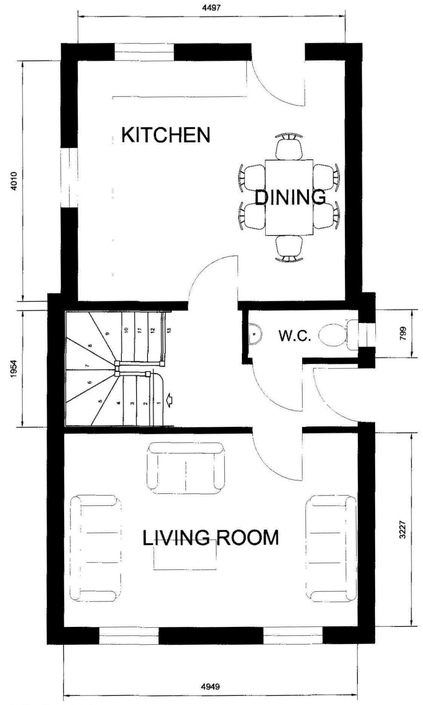


GROUND FLOOR PLAN

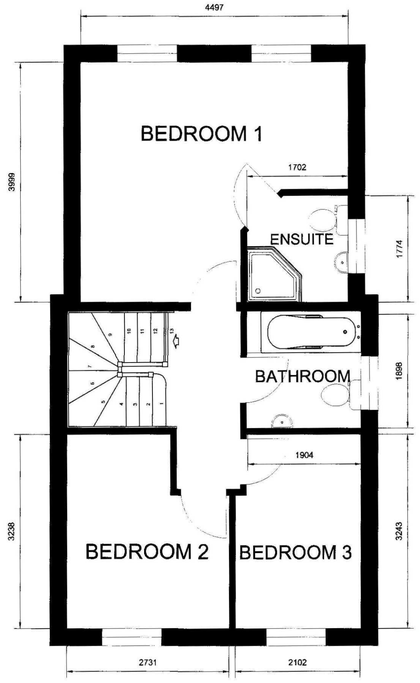


FIRST FLOOR PLAN

Do not scale directly from this drawing. All discrepancies are to be brought to the attention of the Practice.
The copyright to this drawing is owned by Trevor A Clay RIBA Ltd.

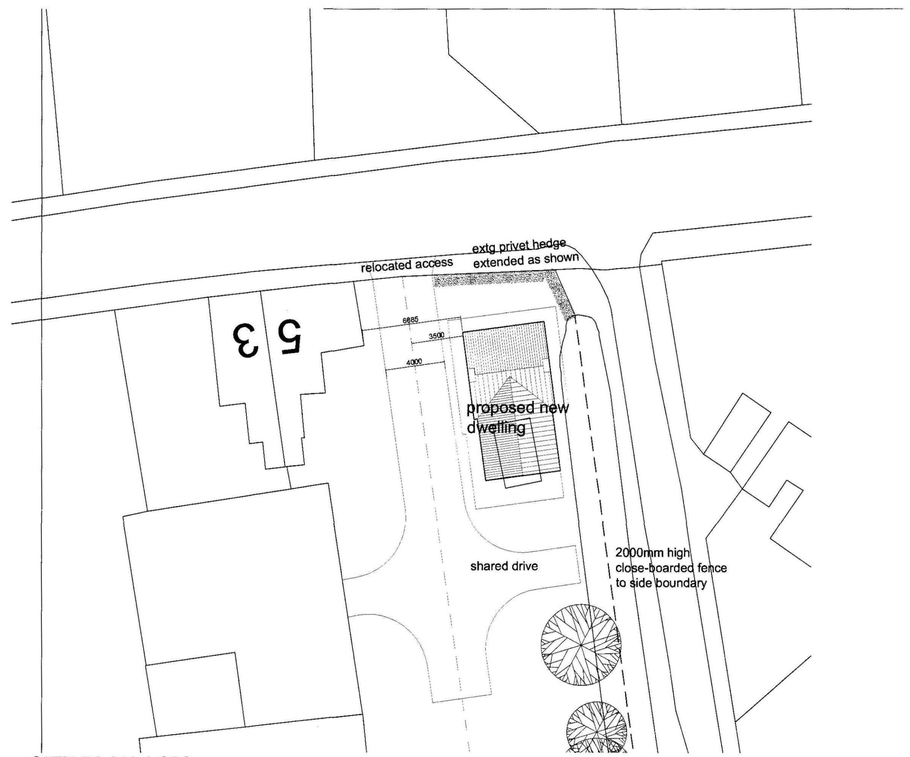

SITE PLAN 1:200

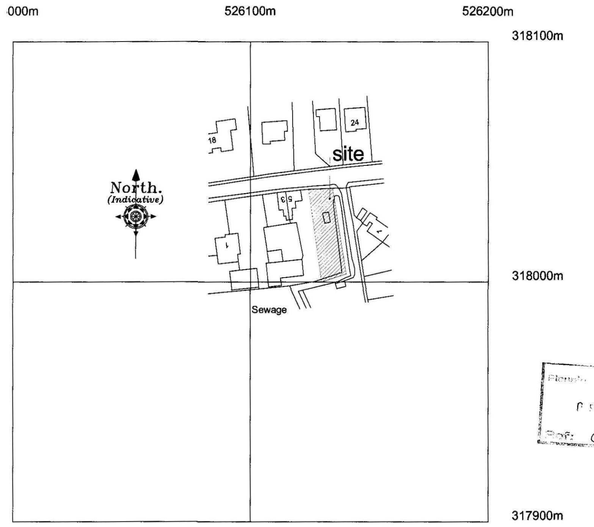

LOCATION PLAN 1:1250

A	Date 09 Feb 12	TAC	Elevation orientation corrected * Side door and window shown on elevation
Revision	Date	Drawn	Description

Client Mr R Brown

Project New dwelling adj. 5 Stonegate, Cowbit.

Drawing Planning Drawing

Scale 1:50, 1:100, 1:200, 1:1250 Drawn AWM Date 10/01/2012

Drawing No. 11/293/PA/001A

Trevor A Clay RIBA Ltd, 14 Old Fendike Road, Weston Hills, Spalding, Lincs. PE126DD
01406 380027 07778 597975 trevor@tacarchitects.co.uk www.tacarchitects.co.uk