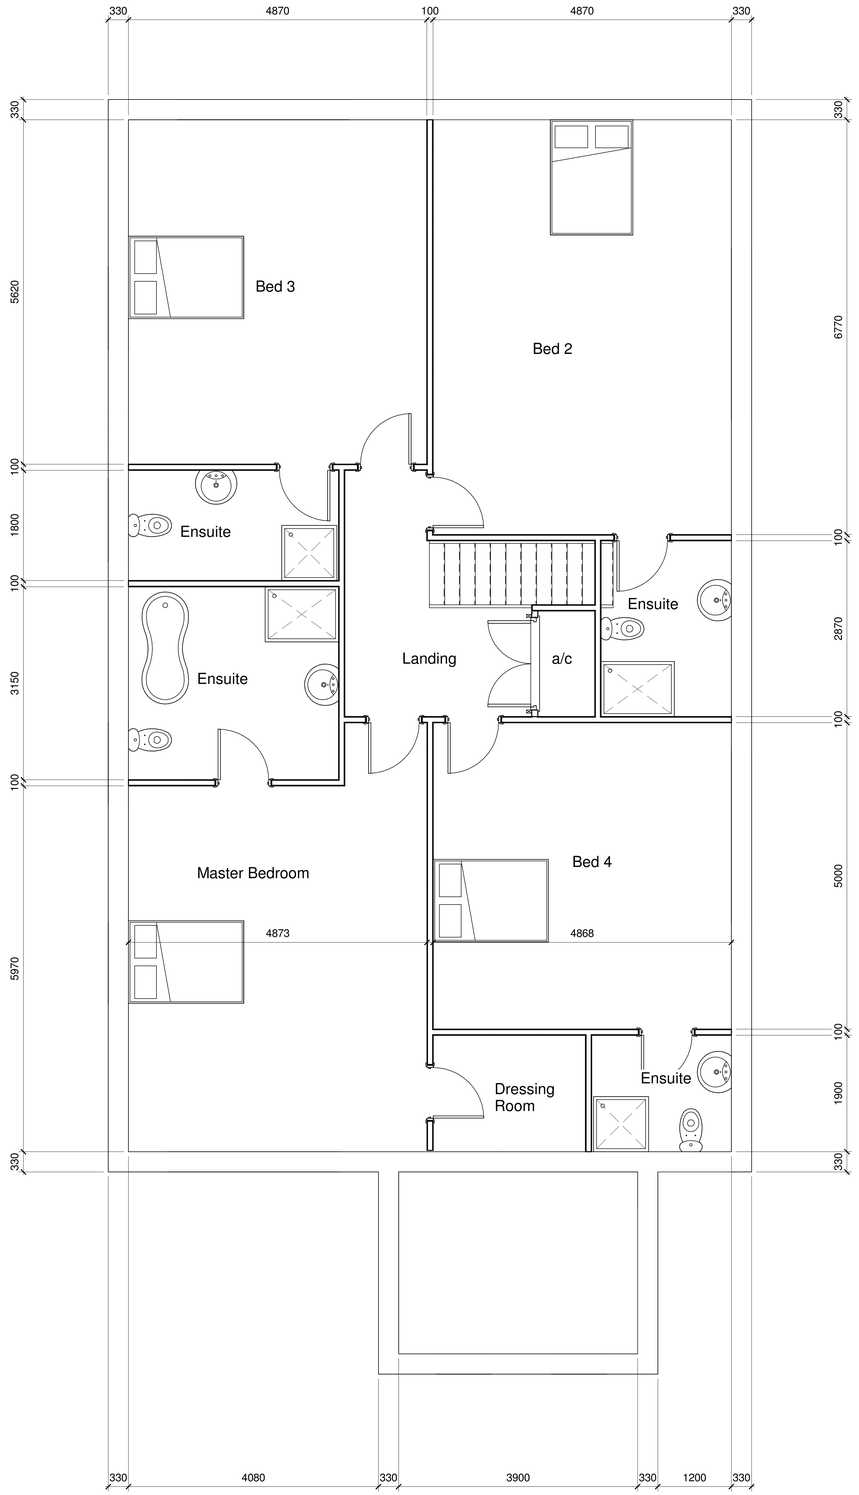


First Floor
1 : 50

Rev	Description	Date

HARRISON & COOKE DEVELOPMENTS LTD

PROJECT
The Engine Shed

TITLE
Indicative Floor Plans

CLIENT
Harrison & Cooke

DRAWN BY	CHECKED BY	DATE
Author	Checker	09/06/23

SCALE (@ A1)	PROJECT NUMBER
1 : 50	Project Number

DRAWING NUMBER	REV
A101	

06/09/2023 11:38:55