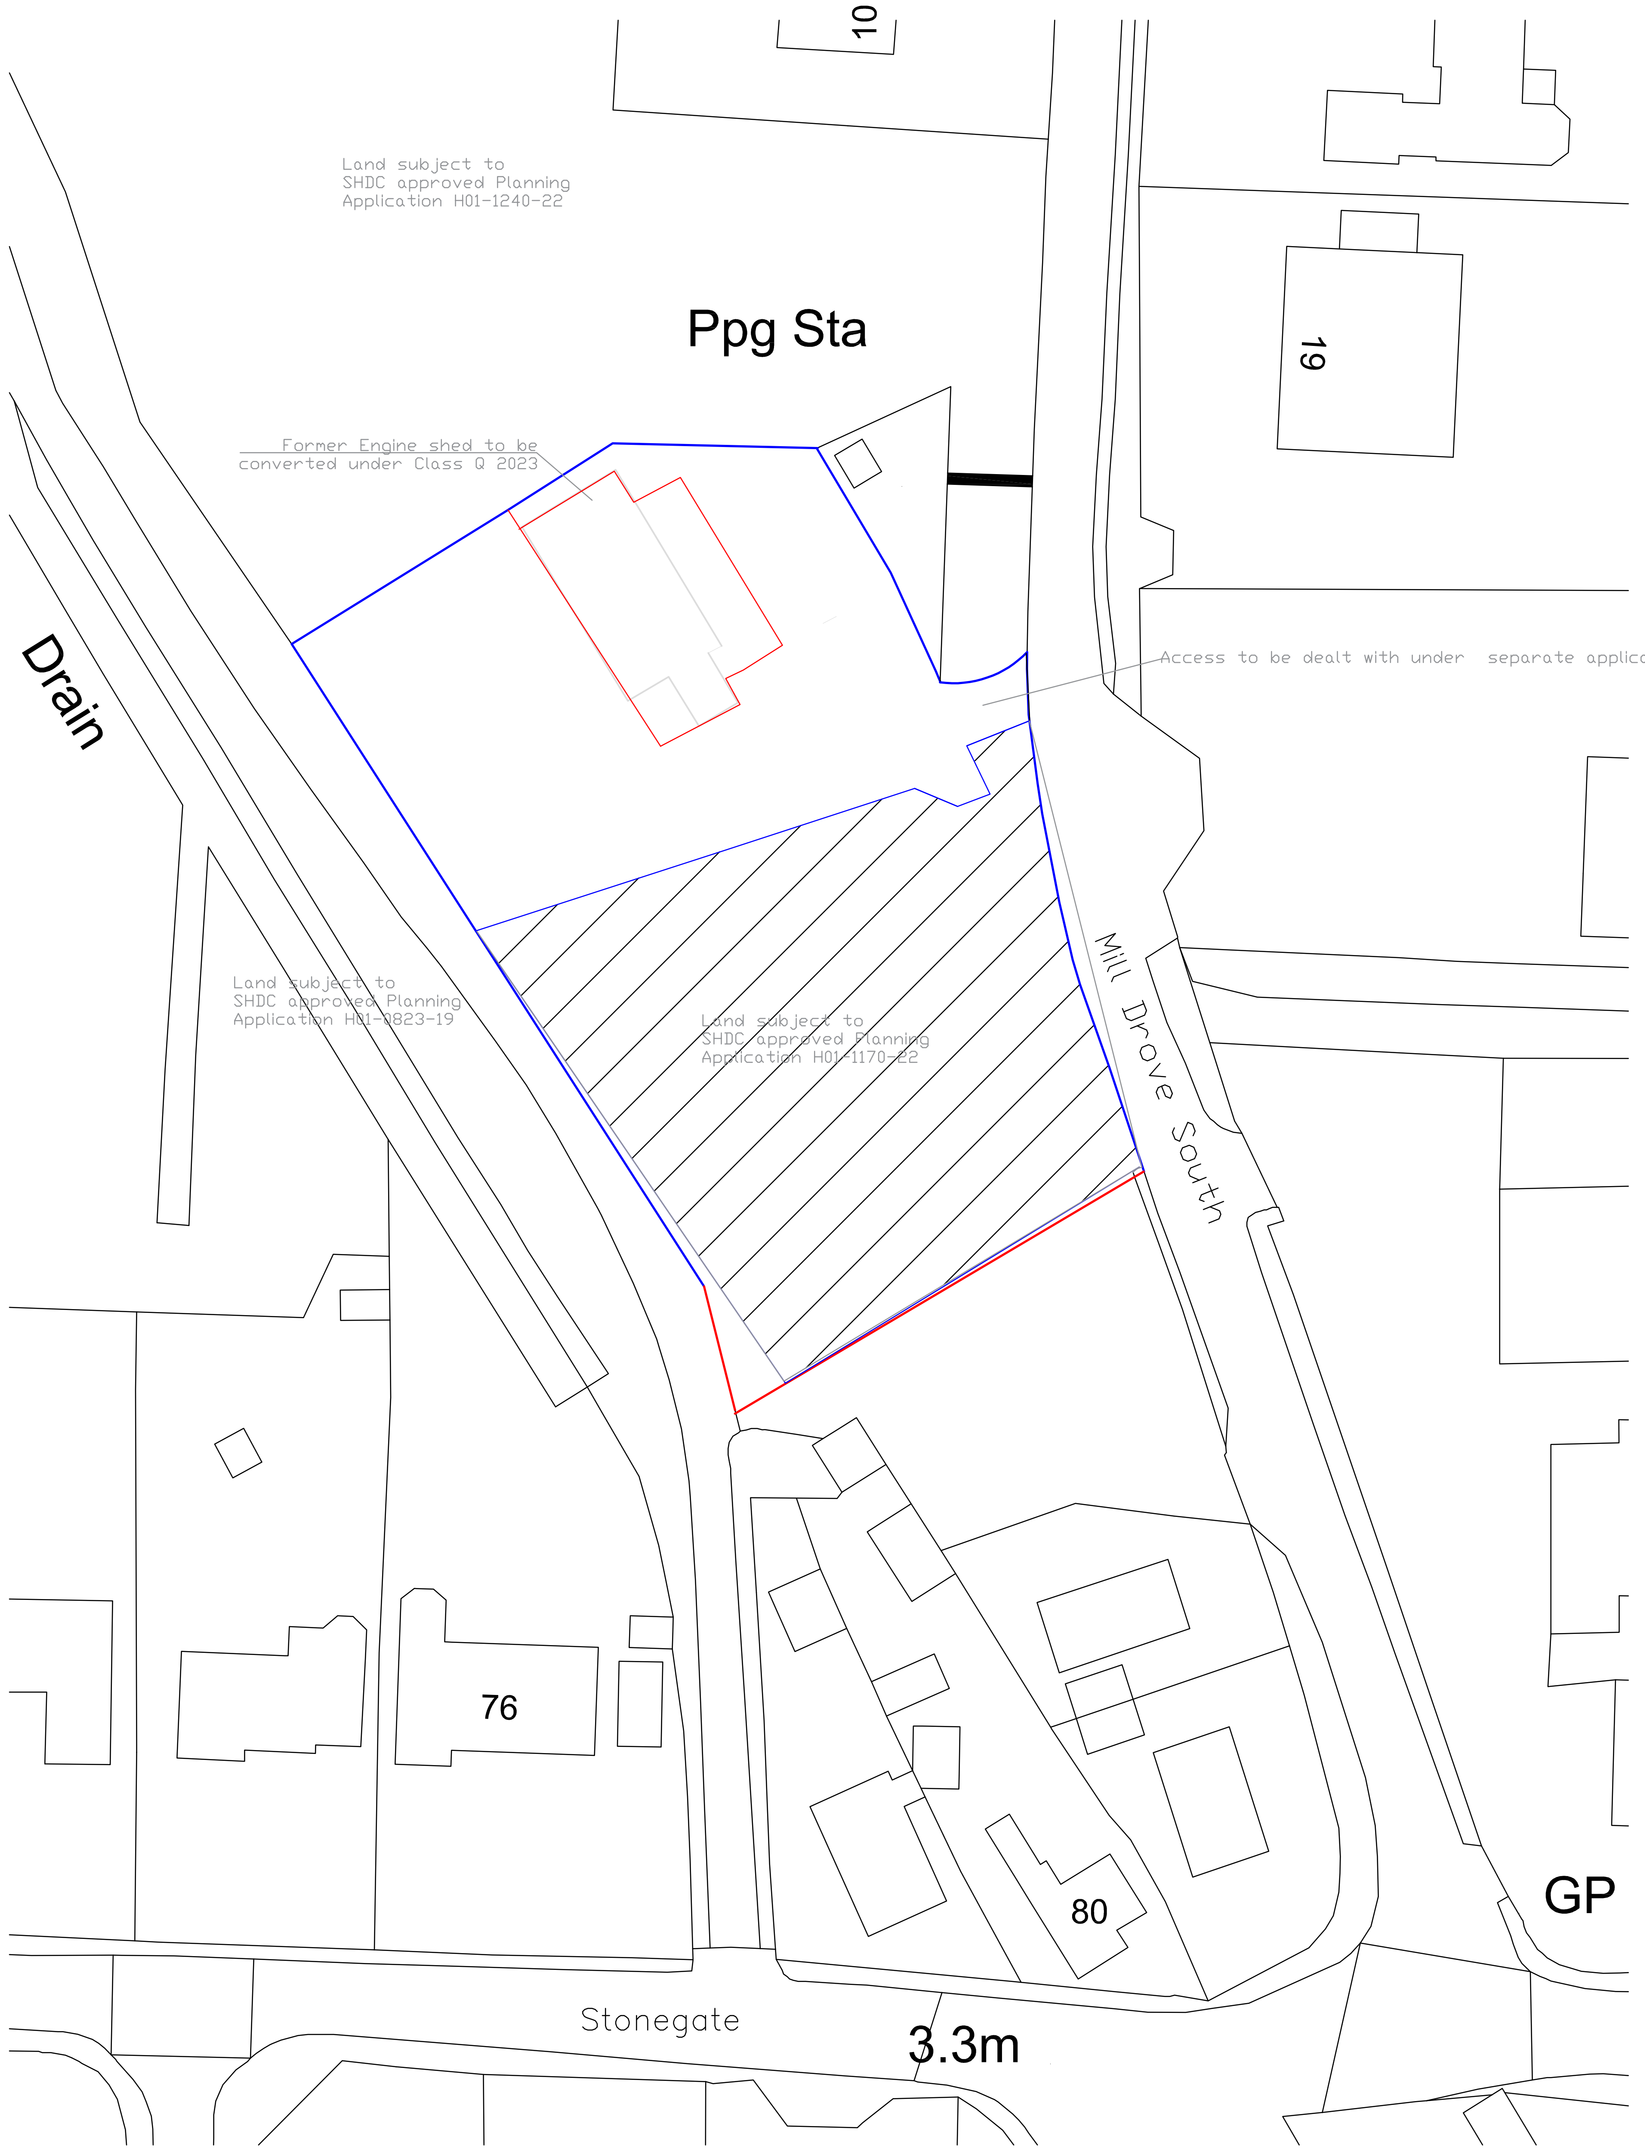


Ordnance Survey, (c) Crown Copyright 2023. All rights reserved. Licence number 100022432

0m 1m 2m 3m 4m 5m

VISUAL SCALE 1:50 @ A1

0m 2m 4m 6m 8m 10m

VISUAL SCALE 1:100 @ A1

Rev	Description	Date
b	BC17	Sept 22

Unit B, Short Street
SPALDING PE11 1EW
01775 722083

PROJECT

Proposed Residential Development,
Mill Drove South, Cowbit Lincolnshire

CLIENT

Harrison and Cooke
Developments
Unit B, Short Street
SPALDING PE11 1EW

DRAWING

Site Plan

DRAWING NUMBER:	DATE:
RWA/KI/02669/23/07	July 2023
DRAWN BY:	SCALE (@ A1):
RW	As indicated

COPIES OF THESE DRAWINGS MUST NOT BE TAKEN, TRACED OR ALTERED FOR ANY PURPOSE OTHER THAN THAT FOR WHICH THEY ARE ISSUED WITHOUT WRITTEN PERMISSION OF RICHARDS ARCHITECTURAL. THESE SERVICES ARE PRODUCED ONLY FOR THE PURPOSE OF OBTAINING PLANNING OR BUILDING REGULATIONS APPROVAL AND DO NOT CONTAIN A FULL SPECIFICATION FOR THE PROPOSED WORK AND MUST NOT BE USED AS A CONTRACT DOCUMENT ALONE.
THE PROPOSED WORK WILL NOT BE SUPERVISED/INSPECTED BY RICHARDS ARCHITECTURAL (unless agreed otherwise in writing) TO ENSURE COMPLIANCE WITH THE APPROVED DRAWINGS, BUILDING REGULATIONS, CDM 2015 RESPONSIBILITY TO CODE ETC. HEADS/BARTERS/RAILS AND SPECIFICATION AND ANY VARIATIONS TO THE CONTRACT. IT IS NEITHER PRACTICAL OR REASONABLE TO SHOW ALL THE RELEVANT MATTERS ON THE DRAWINGS, THE FACT THAT MATTERS ARE NOT MENTIONED DOES NOT ALEVIATE THE BUILDER/CONTRACTOR FROM RESPONSIBILITES OF NON-COMPLIANCE IN CARRYING OUT THE WORK. ALL WORKS AND MATERIALS TO BE FITTED AND INSTALLED TO THE MANUFACTURERS INSTRUCTIONS AND COMPLY WITH THE MANUALS AND APPROVED DOCUMENTS OF THE BUILDING REGULATIONS AND CURRENT NHBC TECHNICAL REQUIREMENTS CODES OF PRACTICE, BRITISH STANDARDS OR EUROPEAN CODE etc. ALL MEASUREMENTS ON THIS DRAWING ARE NOT TO BE SCALED FOR CONSTRUCTION/ORDERING PURPOSED. ALL DIMENSIONS FOR SETTING OUT OF THE WORKS AS SHOWN ON THE DRAWING TO BE CHECKED BY THE BUILDER/CONTRACTOR PRIOR TO THE COMMENCEMENT OF WORK AND ANY DISCREPANCIES REPORTED IMMEDIATELY. WHERE APPLICABLE DIMENSIONS SHOWN ARE EITHER THE OUTSIDE/INSIDE OF brick OR blockwork AND NOT FINISHED PLASTER. IT IS RECOMMENDED THAT A SITE SOIL SURVEY IS UNDERTAKEN PRIOR TO COMMENCEMENT OF WORKS. THE ACTUAL POSITIONING OF ALL SERVICES TO BE CONFIRMED ON SITE BY THE INDIVIDUAL SERVICE SUPPLIERS BEFORE COMMENCEMENT OF WORK AND REPOSITIONED TO SUIT THE INDIVIDUAL SERVICE SUPPLIERS INSTALLATION RECOMMENDATIONS.
RICHARDS ARCHITECTURAL WILL NOT SHARE ANY CONFIDENTIAL INFORMATION WITH OTHER PARTIES WITHOUT YOUR CONSENT, FOR A COPY OF OUR PRIVACY POLICY PLEASE CONTACT INFO@RICHARDSARCHITECTURAL.CO.UK

HEALTH & SAFETY
the client is to ensure that the appointed contractor is familiar with and complies with Health & Safety for Building Sites and Work Places.