

DO NOT SCALE FROM THIS DRAWING


This drawing is copyright and may not be altered, traced, copied, photographed or used for any other purpose other than that for which it is issued without consent of Mark Dennis – Architectural Services. The General Contractor is to check all dimensions on site and report any discrepancies to the Architect.

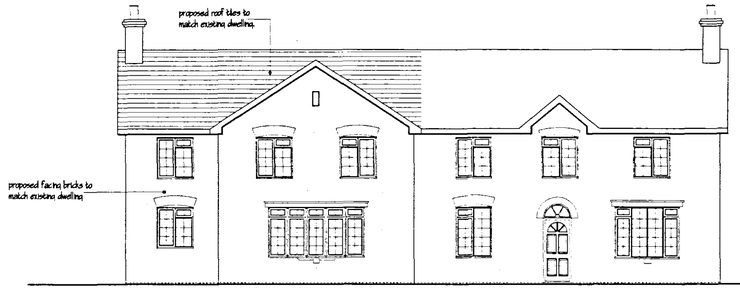


FRONT ELEVATION - from Mill Drove.

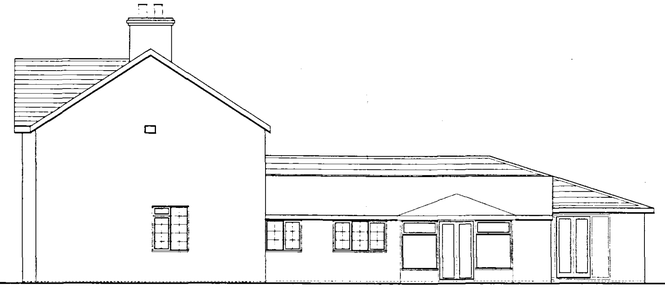


SIDE ELEVATION

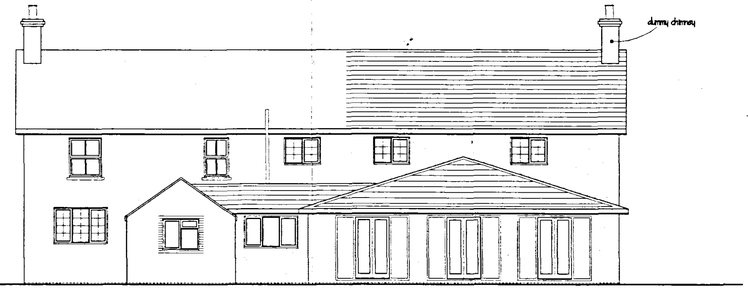


REAR ELEVATION

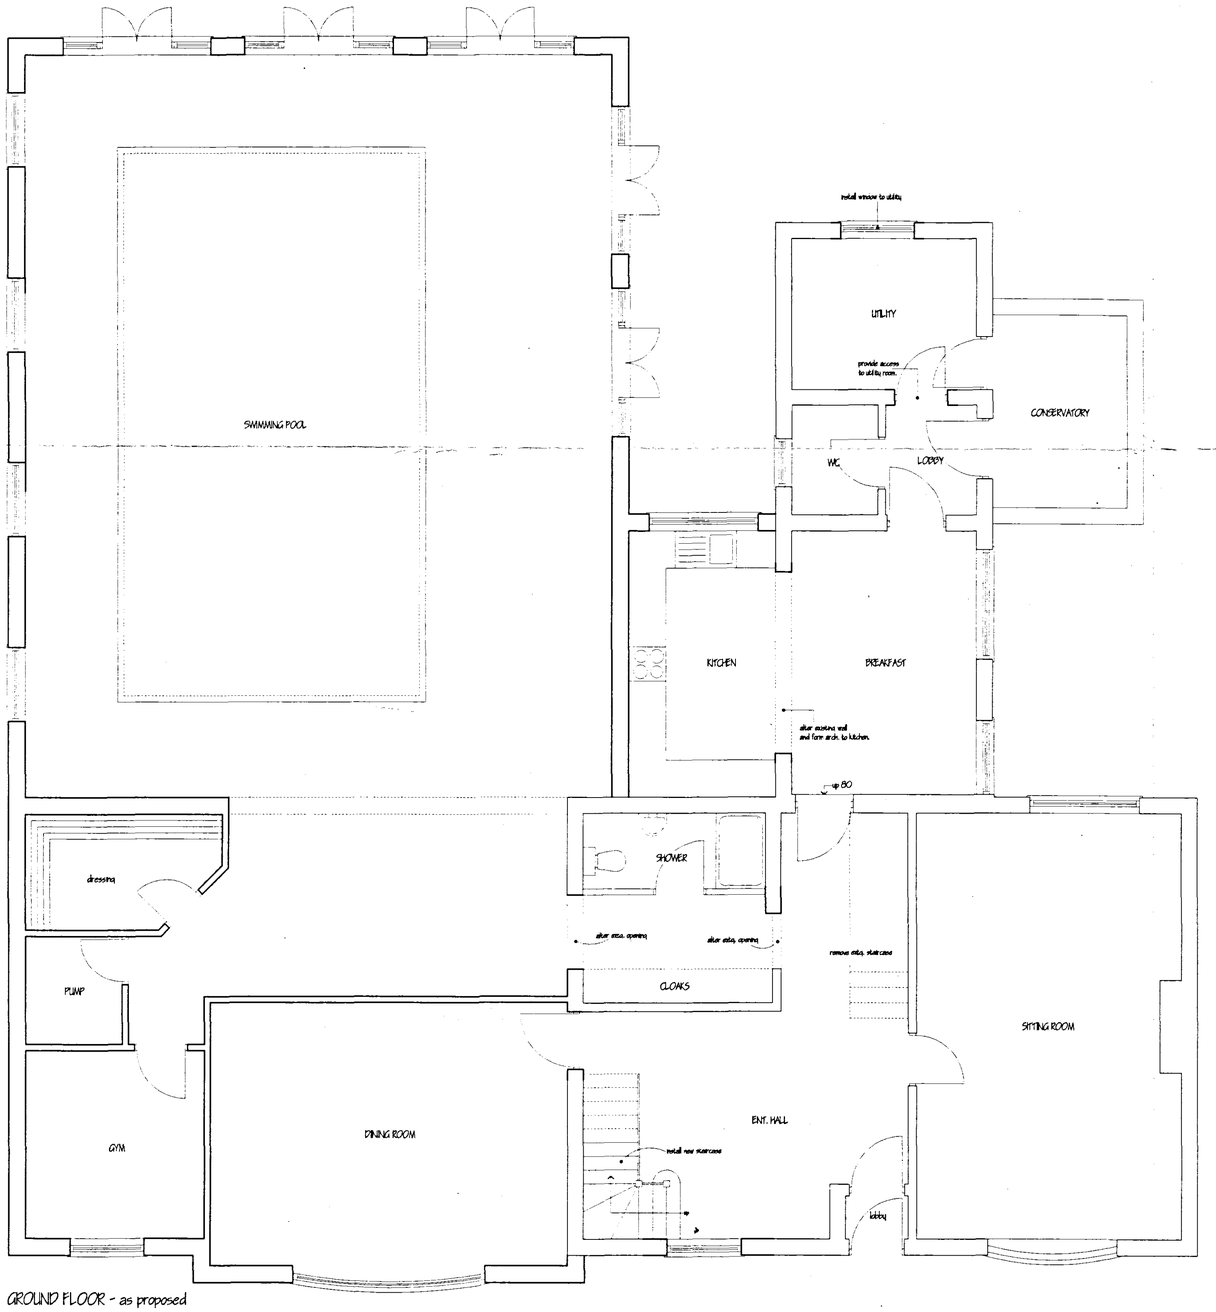

GROUND FLOOR - as proposed

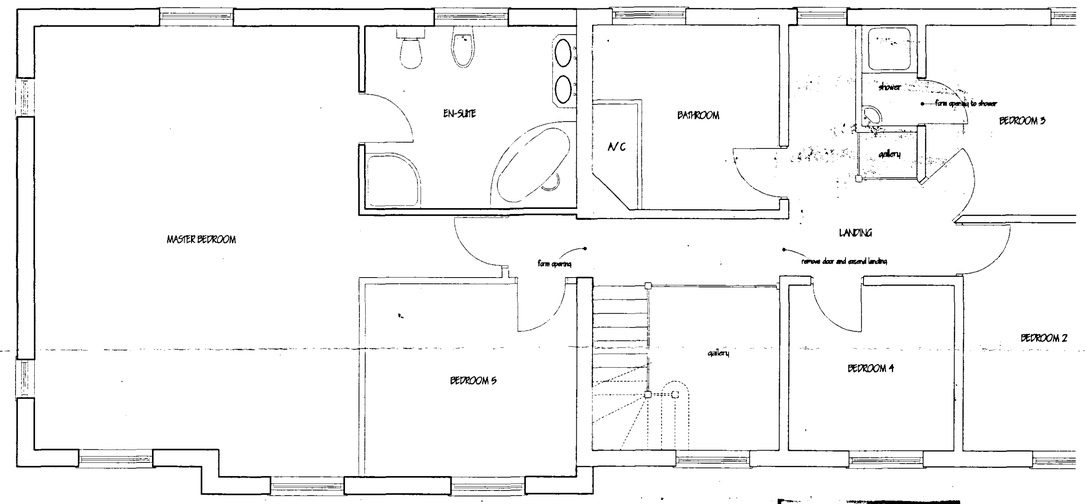

FIRST FLOOR - as proposed

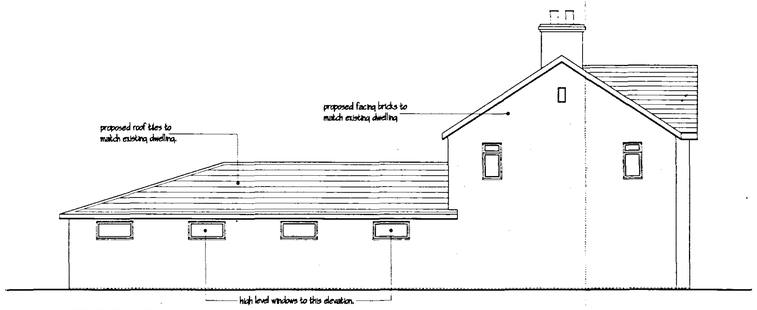

SIDE ELEVATION

RECEIVED
Planning & Development
28 JAN 2004
Ref: 0099/04

DETERMINED PLAN

MARK DENNIS
architectural services

32 PRIMROSE CRESCENT – PINCHBECK
SPALDING – LINCOLNSHIRE – PE11 3RT
TEL: 01775 760396 FAX: 01775 760396

PROJECT TITLE

PROPOSED EXTENSIONS TO DWELLING AT:
19 MILL DROVE, COWBIT,
SPALDING, LINCOLNSHIRE.

FOR: MR R GRAHAM esq.

LAYOUTS & ELEVATIONS, AS PROPOSED.

REV	DESCRIPTION	DATE	BY

SCALE 1:100, 1:50 | DRAWN MD

DATE JLY 03 | DRAWING No. 02.015/06