
DO NOT SCALE FROM THIS DRAWING


This drawing is copyright and may not be altered, traced, copied, photographed or used for any other purpose other than that for which it is issued without consent of Mark Dennis - Architectural Services. The General Contractor is to check all dimensions on site and report any discrepancies to the Architect.




FRONT ELEVATION - from Mill Drove

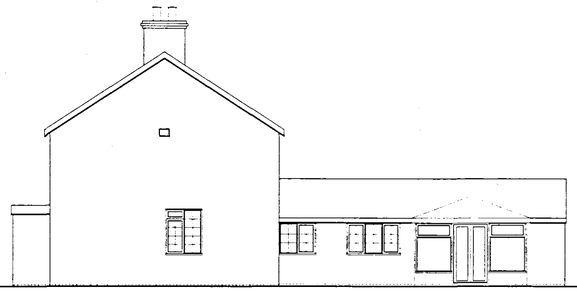

SIDE ELEVATION

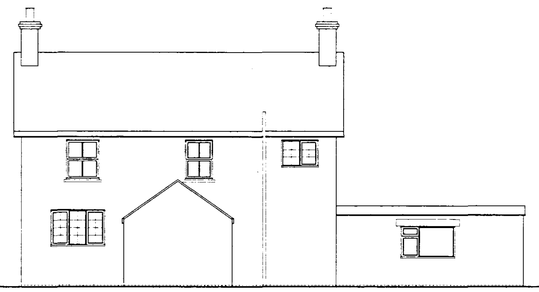



REAR ELEVATION

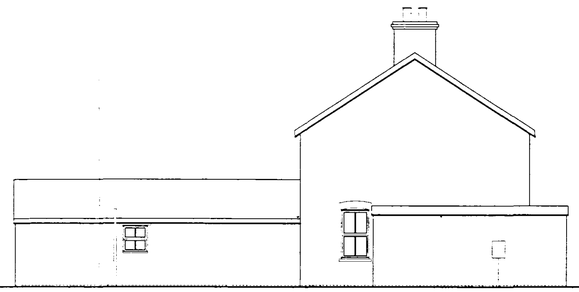


SIDE ELEVATION

EXISTING ELEVATIONS

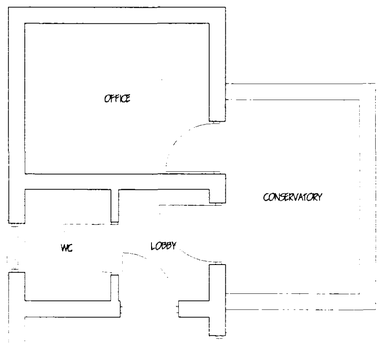

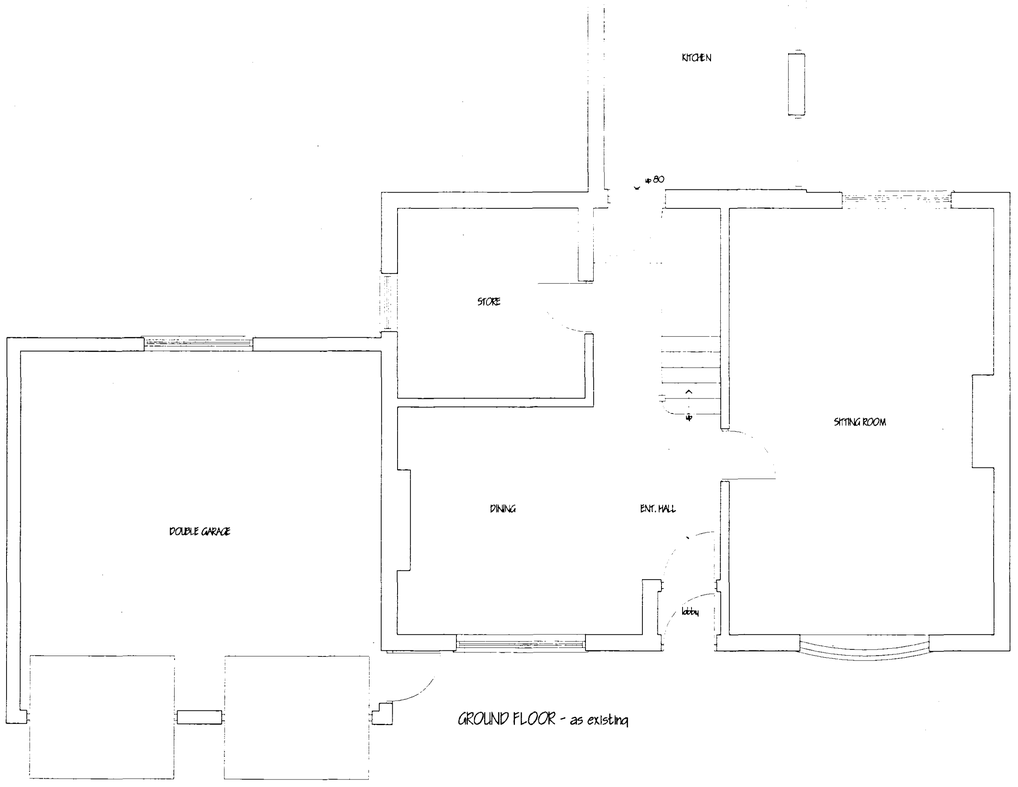

GROUND FLOOR - as existing

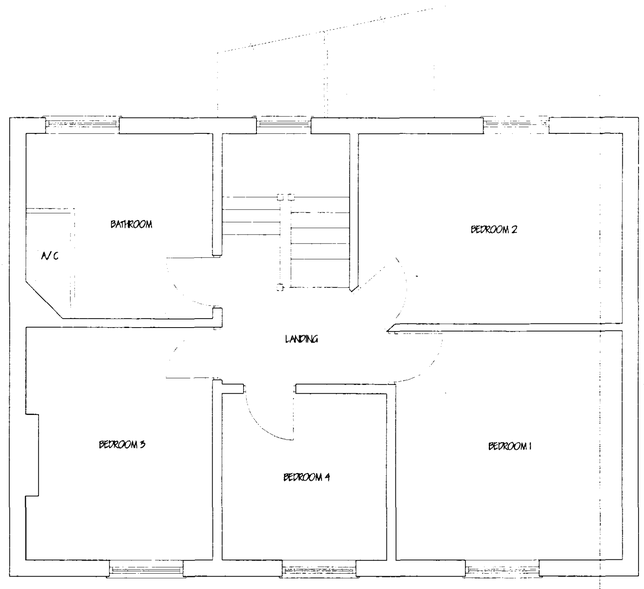

FIRST FLOOR - as existing

DETERMINED PLAN

29 JAN 2004

0099 lot

MARK DENNIS
architectural services

32 PRIMROSE CRESCENT - PINCHBECK
SPALDING - LINCOLNSHIRE - PE11 3RT
TEL: 01775 760396 FAX: 01775 760396

PROJECT TITLE

PROPOSED EXTENSIONS TO DWELLING AT:
19 MILL DROVE, COWBIT,
SPALDING, LINCOLNSHIRE.

FOR: MR R GRAHAM esq.

LAYOUTS & ELEVATIONS AS EXISTING.

REV	DESCRIPTION	DATE	BY

SCALE 1:100, 1:50

DRAWN MD

DATE JULY 03

DRAWING No. 02.015/05