
DO NOT SCALE FROM THIS DRAWING

This drawing is copyright and may not be altered, traced, copied, photographed or used for any other purpose other than that for which it is issued without consent of Mark Dennis – Architectural Services. The General Contractor is to check all dimensions on site and report any discrepancies to the Architect.

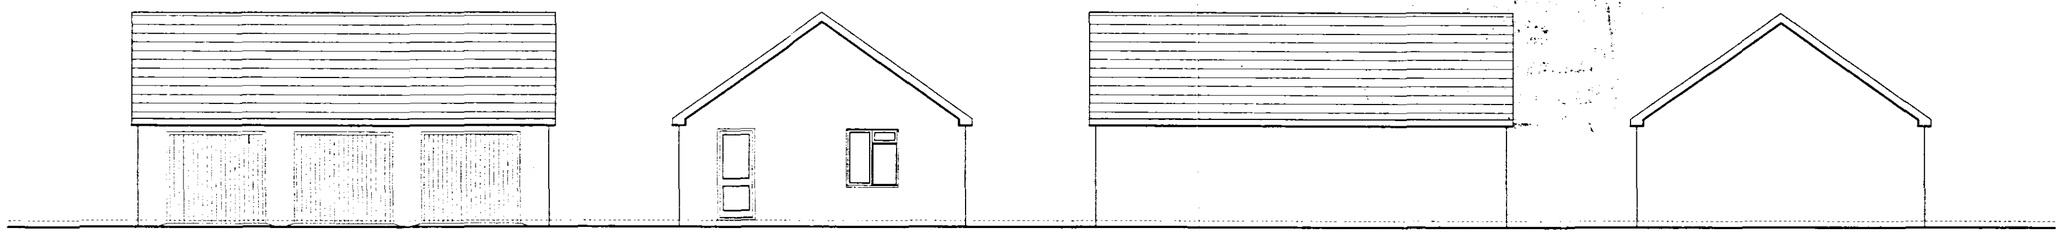


FRONT ELEVATION - from Mill Drove

SIDE ELEVATION

REAR ELEVATION

SIDE ELEVATION

Note:
Proposed external materials to match existing dwelling.

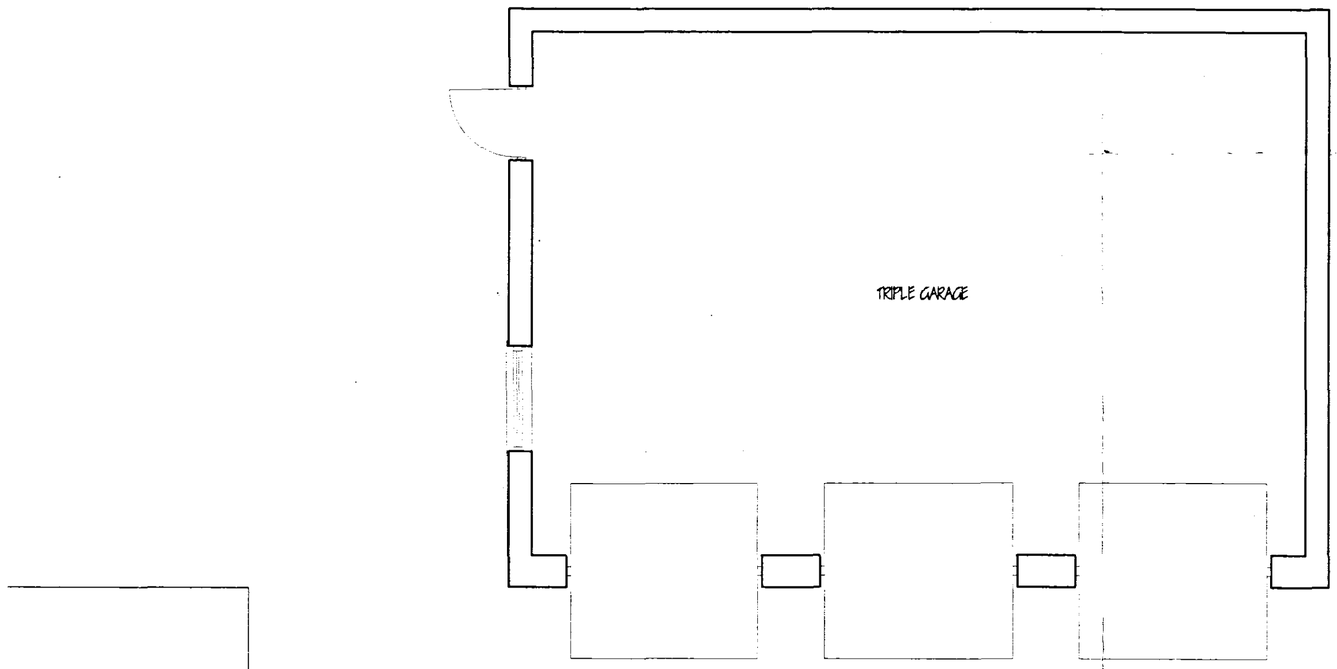

FLOOR LAYOUT

Planning & Development
28 JAN 2004
Ref 0091 04

MARK DENNIS
architectural services

32 PRIMROSE CRESCENT – PINCHBECK
SPALDING – LINCOLNSHIRE – PE11 3RT
TEL: 01775 760396 FAX: 01775 760396

PROJECT TITLE

PROPOSED EXTENSIONS TO DWELLING AT:
19 MILL DROVE, COWBIT,
SPALDING, LINCOLNSHIRE.

FOR: MR R GRAHAM esq.

DETERMINED
PLAN

DETACHED TRIPLE GARAGE - layout & elevations

REV	DESCRIPTION	DATE	BY

SCALE	DRAWN
1:100, 1:50	MD
DATE	**DRAWING No.**
SEP 03	02.015/07