

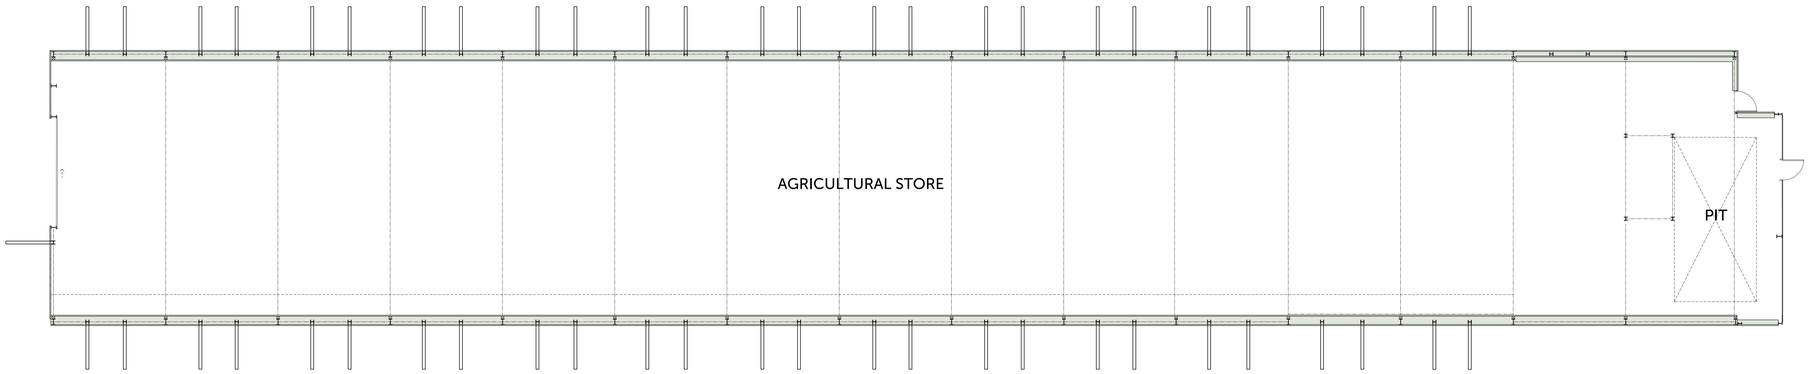



EXISTING GROUND FLOOR PLAN
1 : 100

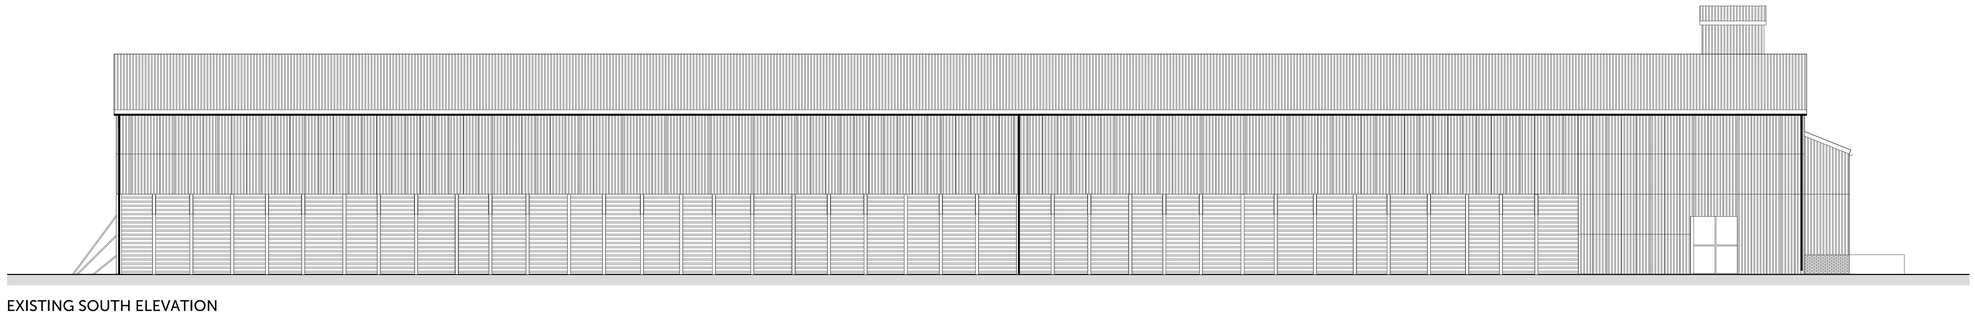


EXISTING SOUTH ELEVATION
1 : 100

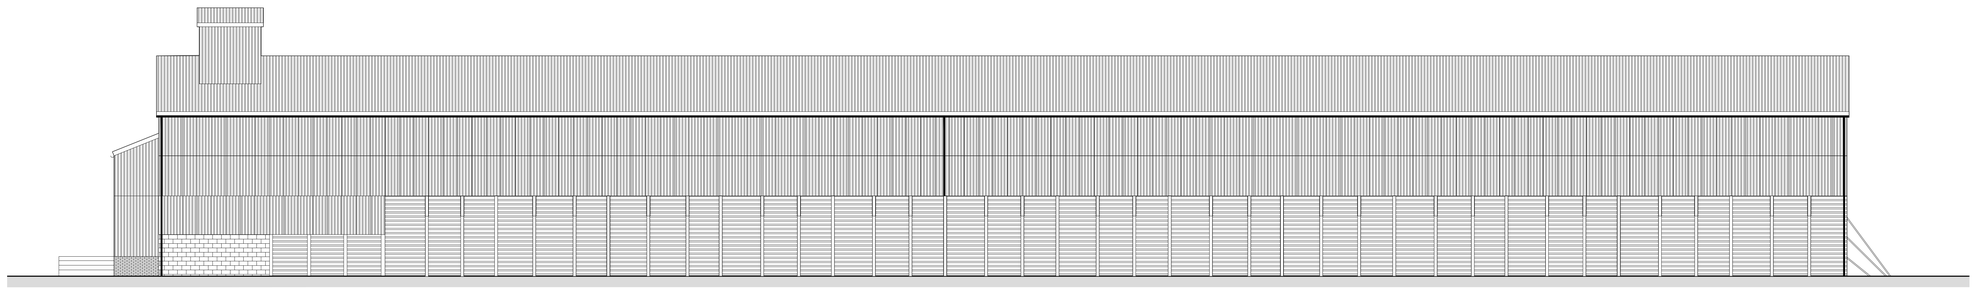

EXISTING NORTH ELEVATION
1 : 100

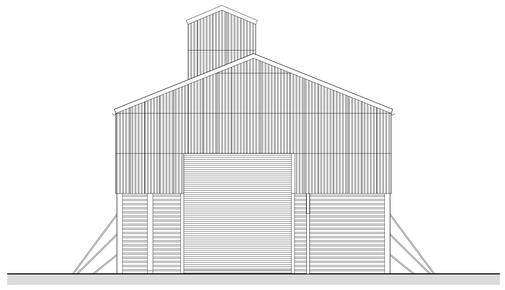

EXISTING WEST ELEVATION
1 : 100

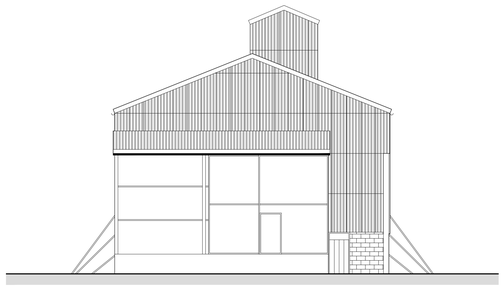

EXISTING EAST ELEVATION
1 : 100

0 5 10

Rev.	Description	Date	Checked / Rev. by
P01	Issued to LPA	03/03/2023	MJO / ORS

Client
J W E Banks Ltd

Project Title
Barn Conversion at Barrier Bank nr Peak Hill, Spalding

Site Details
Barrier Bank nr Peak Hill,
Spalding
PE6 0JL

Title
Existing Floor Plan & Elevations

Drawing Number
J1958-PL-10

Print Size
A0

Origin Design Studio Ltd
Brunel House,
Deepdale Enterprise Park, Nettleham
Lincoln LN2 2LL

T. 01522 405100
E. info@origindesignstudio.co.uk
www.origindesignstudio.co.uk

RIBA Chartered Practice