
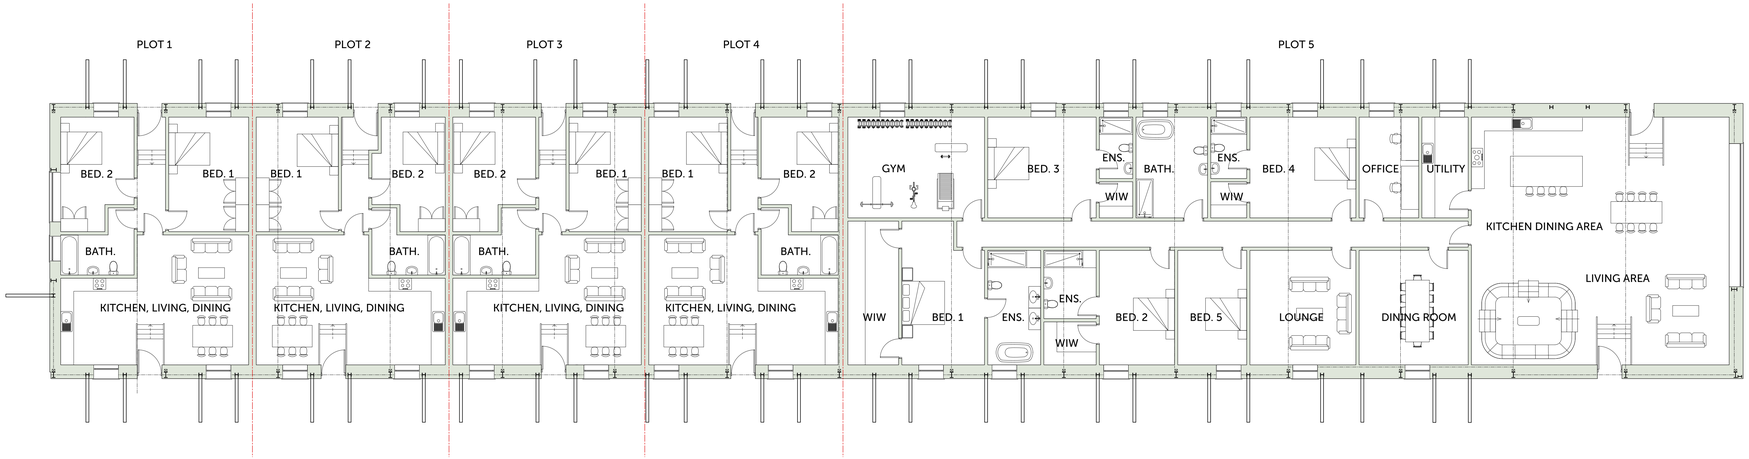



PROPOSED GROUND FLOOR PLAN

1 : 100

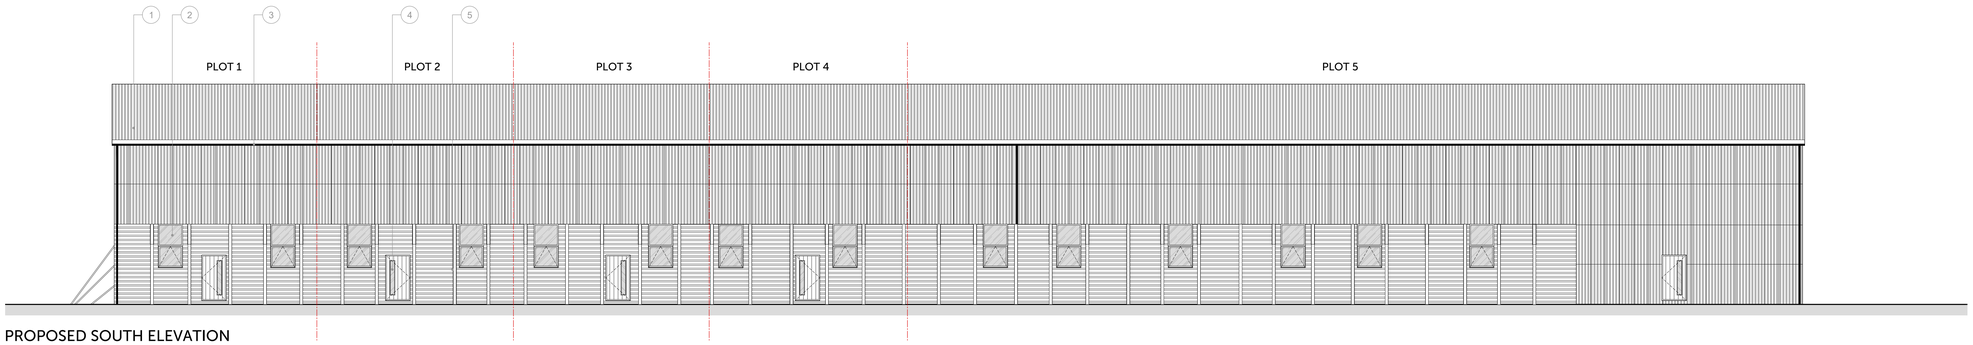


PROPOSED SOUTH ELEVATION

1 : 100

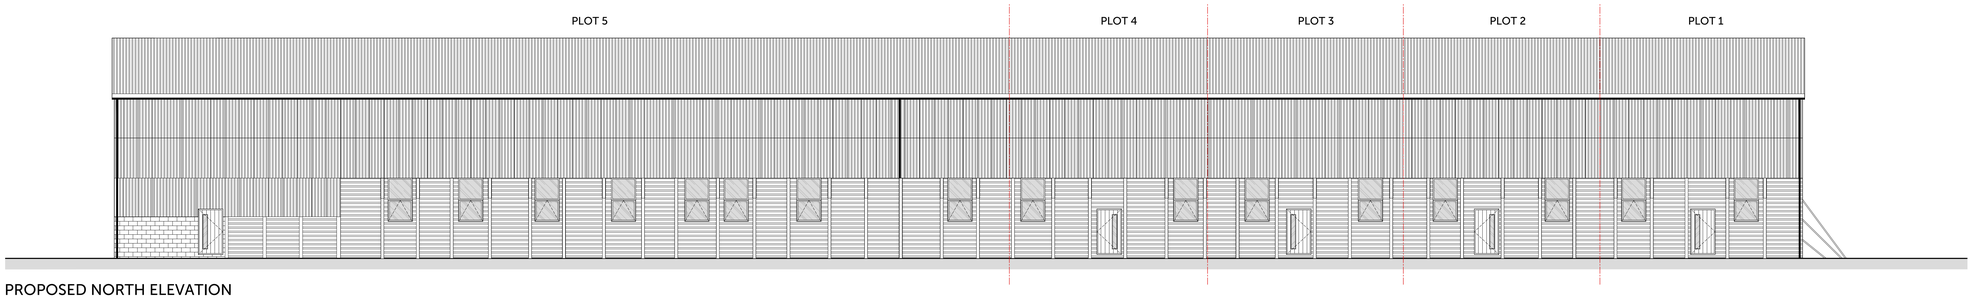


PROPOSED NORTH ELEVATION

1 : 100

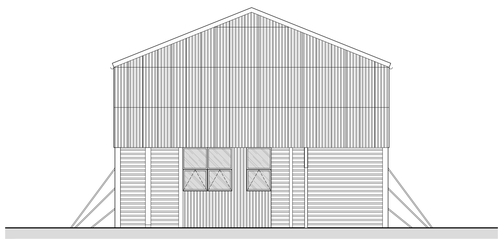

PROPOSED WEST ELEVATION

1 : 100

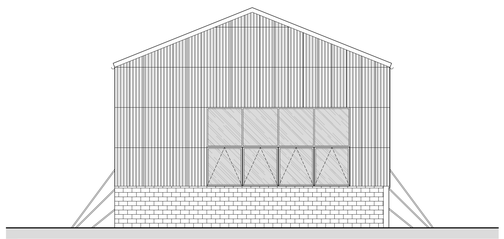

PROPOSED EAST ELEVATION

1 : 100

0 5 10

Key	
Ref.	Description
1	Profiled metal roofing
2	Aluminium windows
3	Upgrade rainwater goods to uPVC
4	Aluminium framed door
5	Existing cladding to be retained and repaired where necessary. Existing openings to be infilled with matching cladding

Floor Area

Ref.	Floor Area	Beds	Parking
Plot 1	99m²	2	Double Car Parking Space
Plot 2	99m²	2	Double Car Parking Space
Plot 3	99m²	2	Double Car Parking Space
Plot 4	99m²	2	Double Car Parking Space
Plot 5	465m²	5	Triple Car Parking Space
Total	861m²		

Rev.	Description	Date	Checked / Rev. by
P01	Issued to LPA	03/03/2023	MJO / ORS

Client
J W E Banks Ltd

Project Title
Barn Conversion at Barrier Bank nr Peak Hill, Spalding

Site Details
Barrier Bank nr Peak Hill,
Spalding
PE6 0JL

Title
Proposed Floor Plan & Elevations

Drawing Number
J1958-PL-20

Print Size
A0

Origin Design Studio Ltd
Brunel House,
Deepdale Enterprise Park, Nettleham
Lincoln LN2 2LL

T. 01522 405100
E. info@origindesignstudio.co.uk
www.origindesignstudio.co.uk

RIBA Chartered Practice