




FRONT ELEVATION

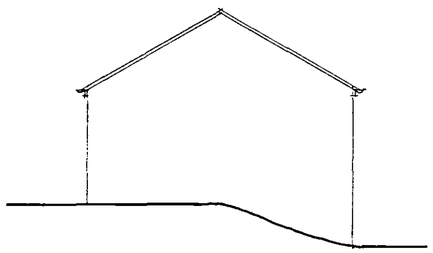

SIDE ELEVATION

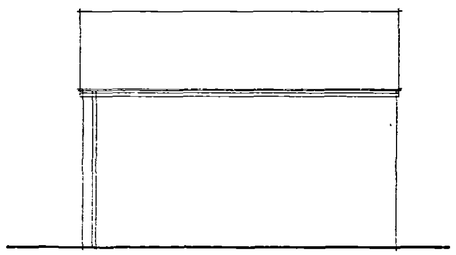

REAR ELEVATION

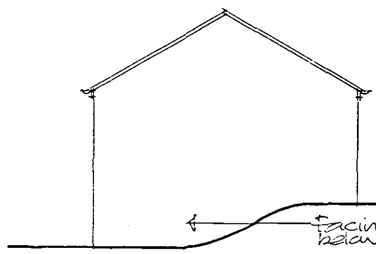


SIDE ELEVATION

Finishes:

Roof finishes to match dwelling. Roof pitch 30°

Facing brickwork to match dwelling. No decorative brickwork to eaves and verge

Eaves formed of UPVC gutter and brackets fixed to fascia board.

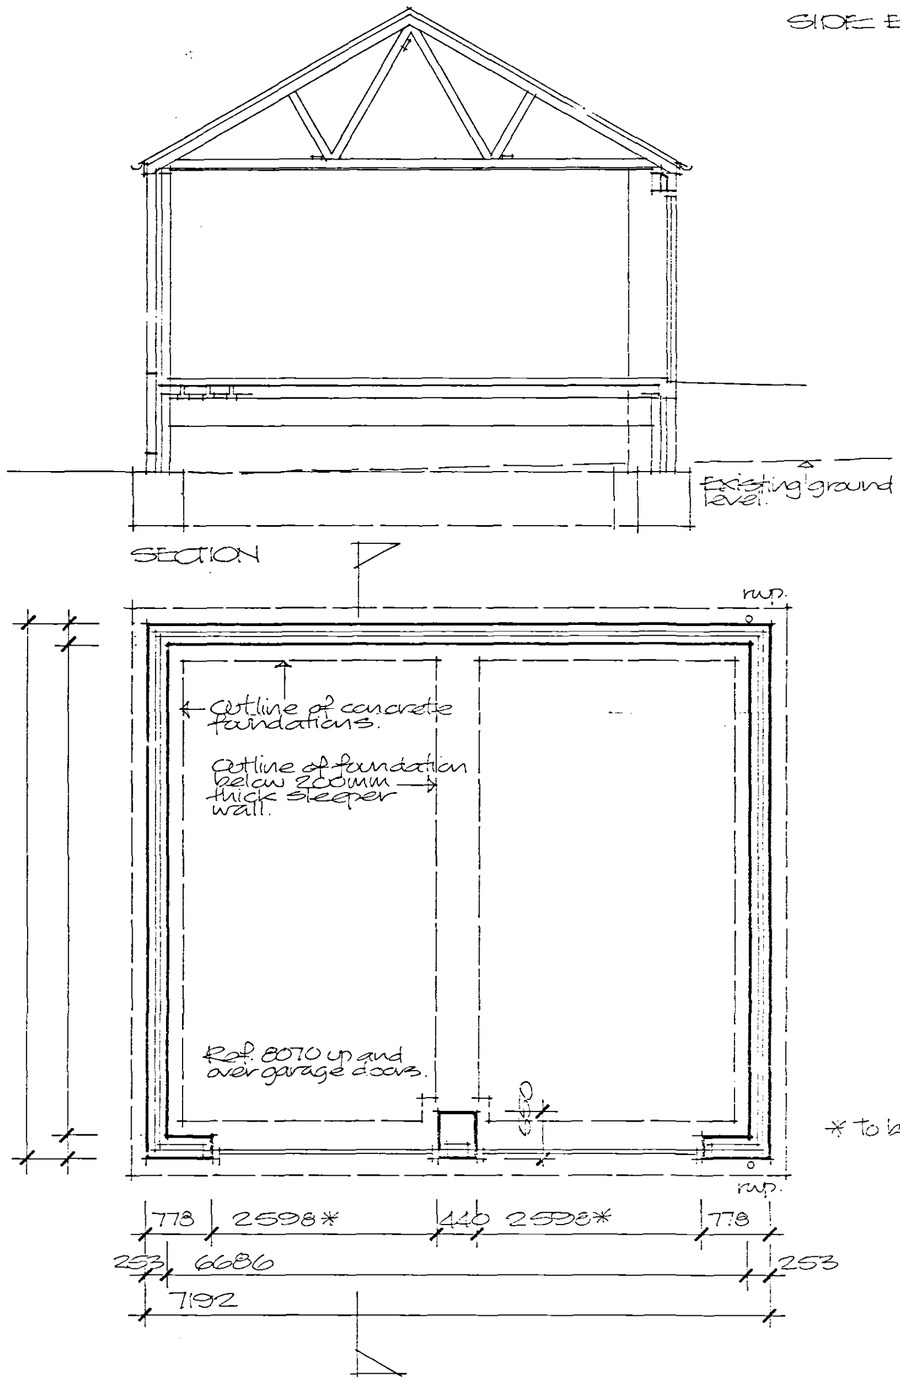

* To be confirmed

SHDC
Planning & Development
26 FEB 2008
Ref: 0243/08

Project
PROPOSED HOUSES WITH GARAGES ON LAND ADJACENT TO 84 BARRIER BANK, COWBIT.

GARAGES

Client
WYER BROTHERS

ALAN HORNSBY
ARCHITECTURAL SERVICES LTD
"Little Acre"
Peak Hill, Cowbit,
Spalding, Lincs. PE12 6AW
Tel. Holbeach (01406) 380591

Scale 1:50 & 1:100 Drg. no. 06/72/06A
Date February 2008