



FRONT ELEVATION




SIDE ELEVATION

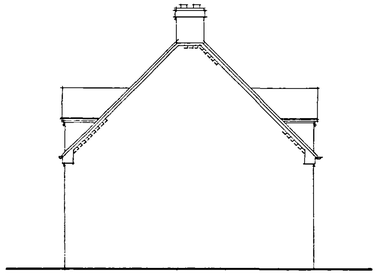


REAR ELEVATION

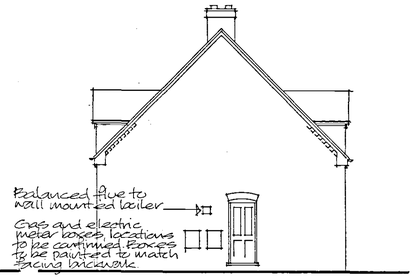


SIDE ELEVATION.

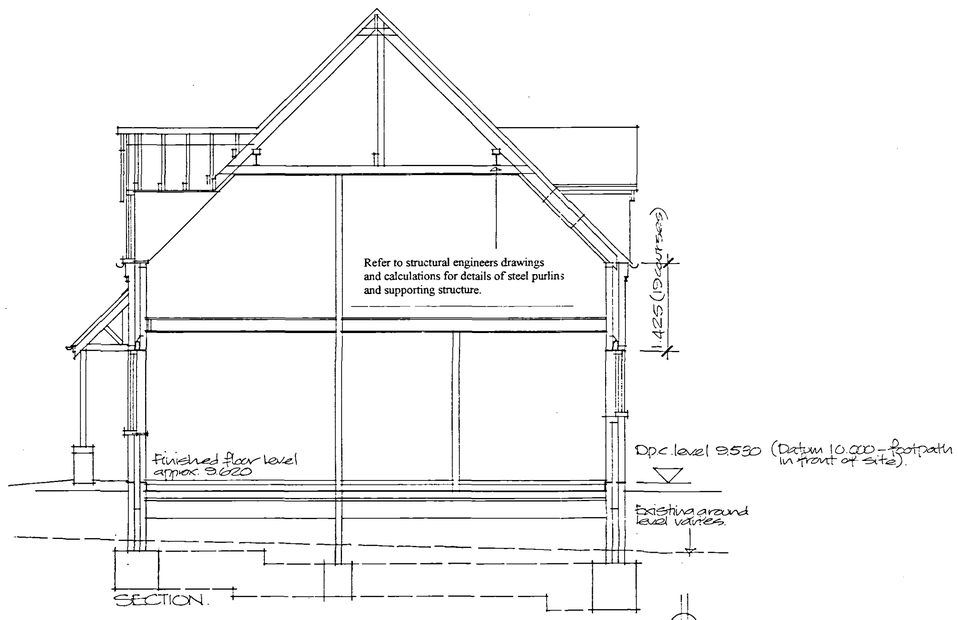

SECTION.

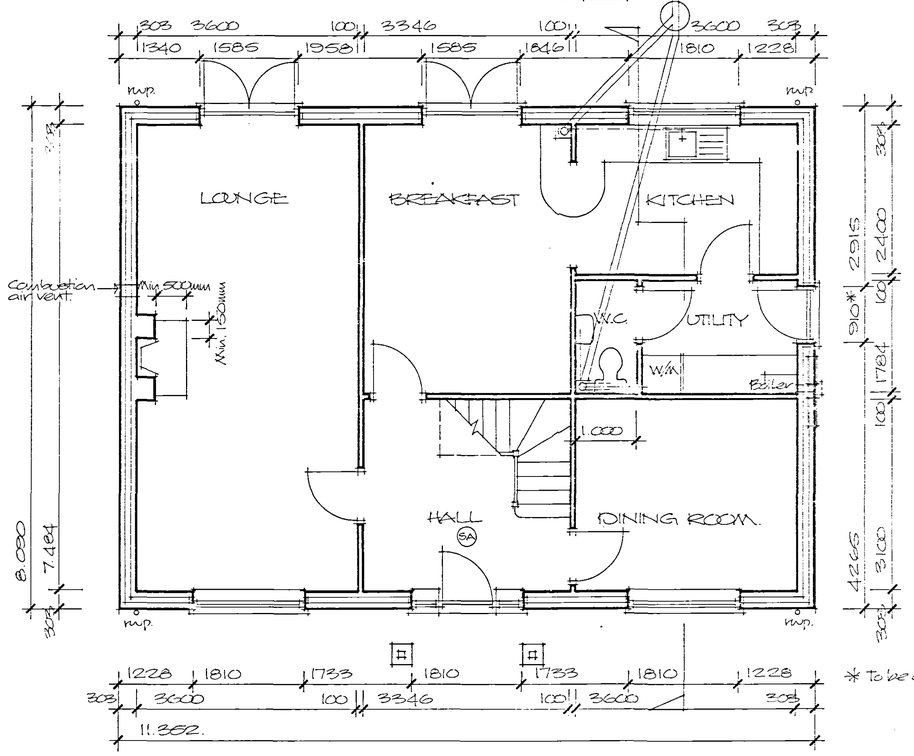

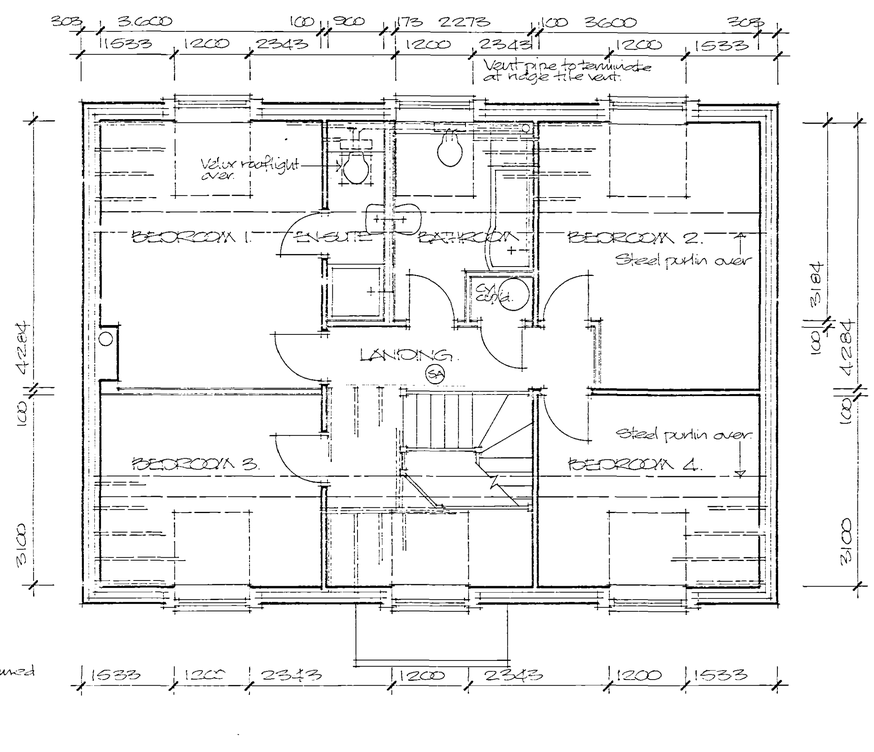

SHDC
Planning & Development
26 FEB 2008
Ref: 0243/08

Finishes:

Walls: Facing brickwork to be Terca Heritage Old English Mixture.
Install shallow brick arches to openings where indicated.
Install brick corbelling to eaves and verges incorporating brick dentil course.
Install brick soldier arches to garage openings.

Roof: Sandtoft Calderdale slate colour grey. Roof pitches to be 45 degrees.

Windows and external doors: UPVC framed windows and external doors and frames.

Porch: To be of timber framed construction with timber support posts on dwarf brick piers and incorporating exposed rafters to roof.

Project

PROPOSED HOUSE AND GARAGE ON LAND ADJACENT TO 84 BARRIER BANK, COWBIT.
PLOT 2

Client

WYER BROTHERS

ALAN HORNSBY
ARCHITECTURAL SERVICES LTD
"Little Acre"
Peck Hill, Cowbit,
Spalding, Lincs. PE12 6AW
Tel. Holbeach (01406) 380591

Scale 1:50 & 1:100 Drg. no. 06/72/05 ~~A~~ B

Date March 2007