

Ordnance Survey®
OS Sitemap®

NORTH

DETERMINED PLAN

SHDC
Planning & Development
2 3 APR 2009
Ref: 0287/09

20 0 20 40 60 80 100
Metres

© Crown Copyright 2009
Reproduction in whole or in part is prohibited without the prior permission of Ordnance Survey.

LOCATION PLAN.

PROPOSED SIDE GARAGE LOFT CONVERSION: 8, Vicarage Close, Cowbit, Linc., PE12 6XW.

scale: 1 : 1250.

date: March 2009.

drg. No: 0903002/01.




DETERMINED PLAN

SHDC
Planning & Development
2 3 APR 2009
Ref: 0287/09

SITE PLAN.	scale: 1 : 500.
	date: March 2009.
PROPOSED SIDE GARAGE LOFT CONVERSION: 8, Vicarage Close, Cowbit, Linc., PE12 6XW.	drg. No: 0903002/02.



FRONT ELEVATIONS AS PROPOSED

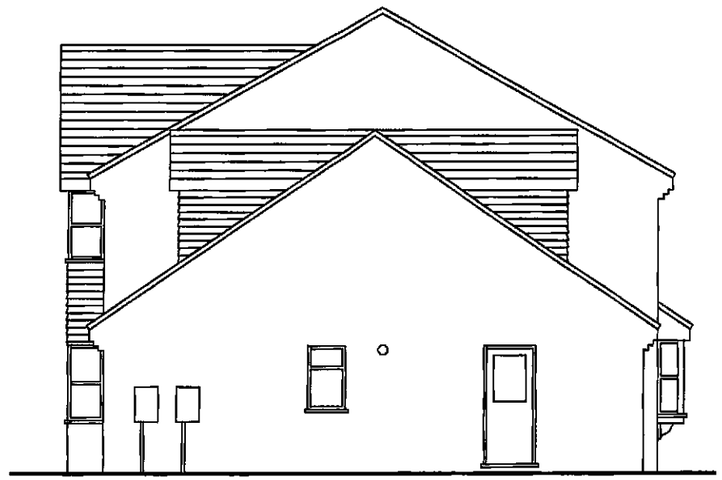

SIDE ELEVATIONS AS PROPOSED

REAR ELEVATIONS AS PROPOSED

DETERMINED PLAN

SHDC
Planning & Development
2 3 APR 2009
Ref: 0287/09


ELEVATIONS AS PROPOSED.

PROPOSED SIDE GARAGE LOFT CONVERSION: 8, Vicarage Close, Cowbit, Linc., PE12 6XW.

scale: 1 : 100.

date: March 2009.


drg. No: 090302/08.

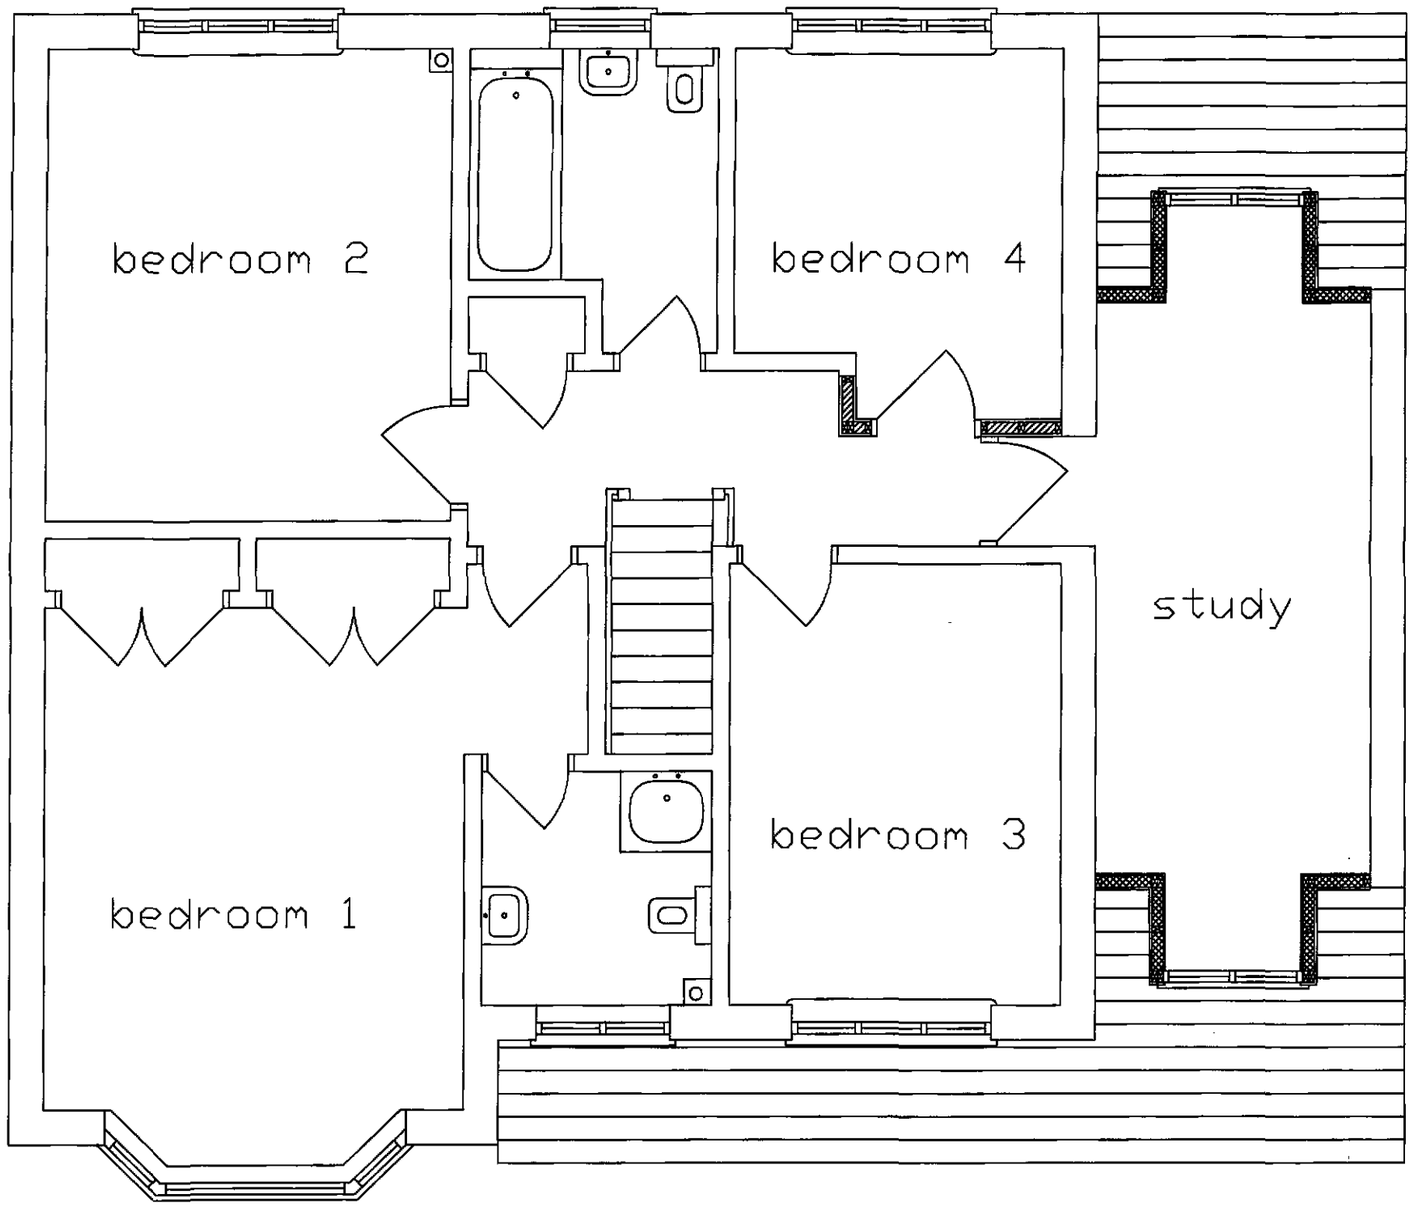

DETERMINED PLAN

SHDC
Planning & Development
23 APR 2009
Ref: 0287/09

FIRST FLOOR AS PROPOSED.	scale: 1 : 50.
	date: March 2009.
PROPOSED SIDE GARAGE LOFT CONVERSION: 8, Vicarage Close, Cowbit, Linc., PE12 6XW.	drg. No: 090302/07.

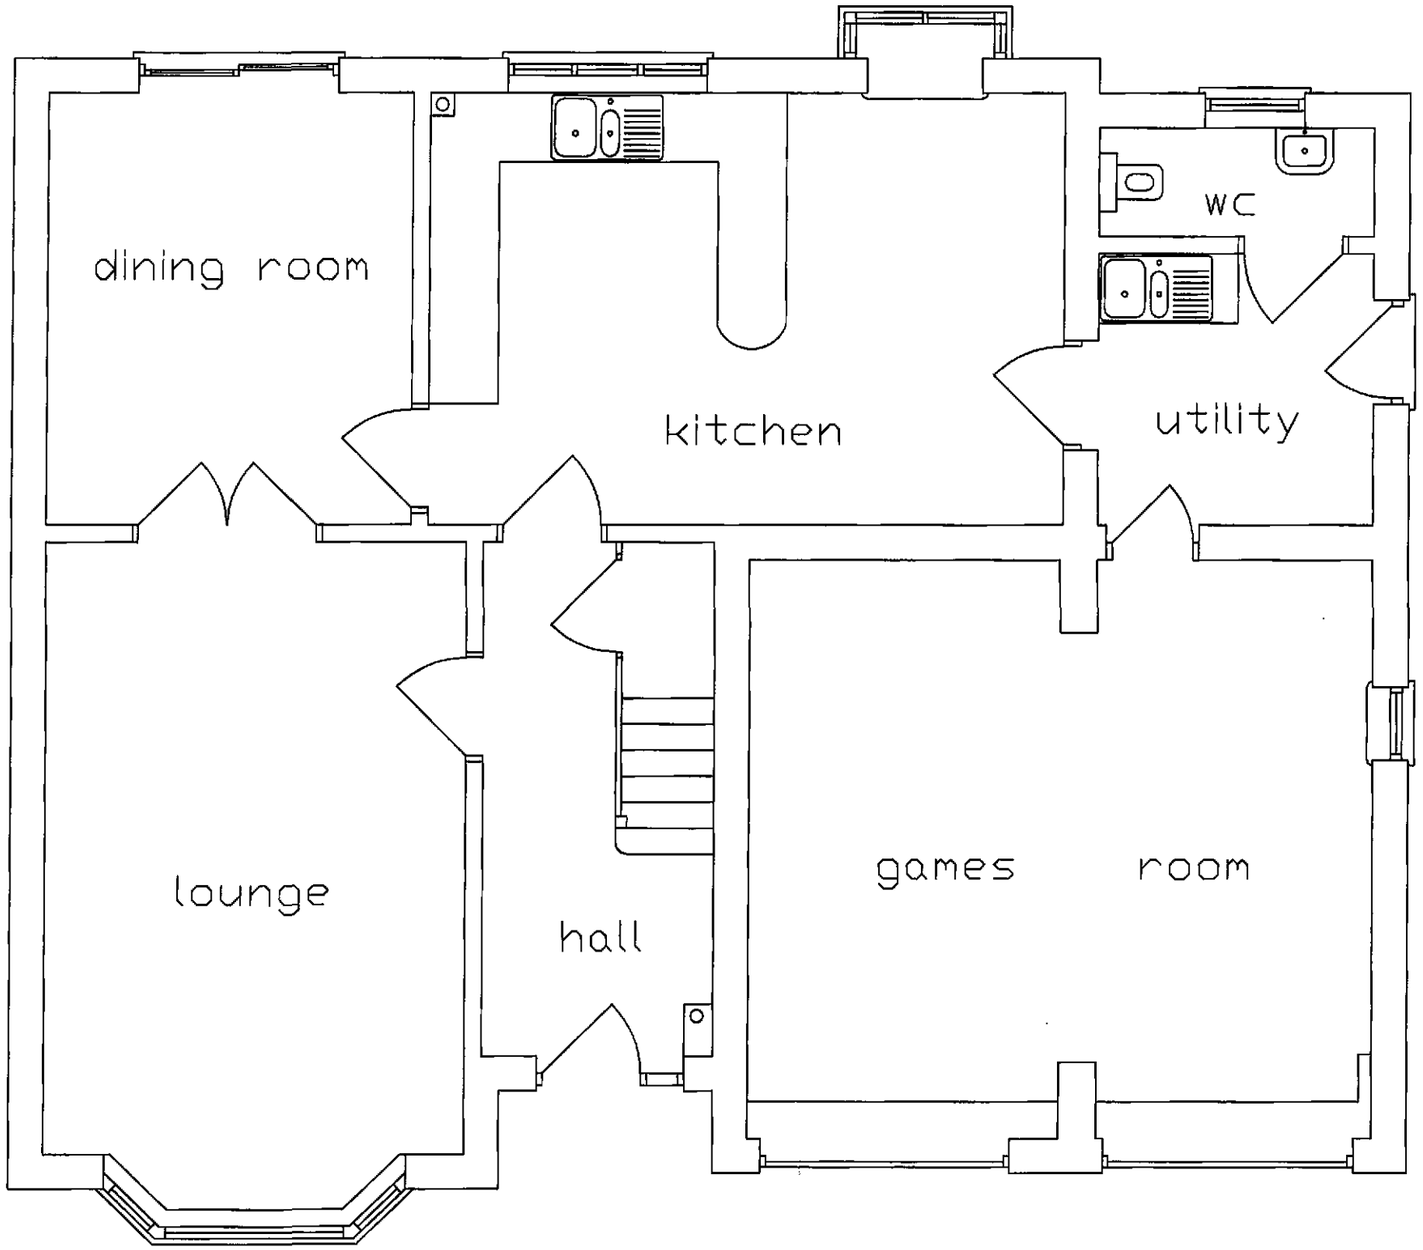


DETERMINED
PLAN

SHDC
Planning & Development
2 3 APR 2009
Ref: 0287/09

GROUND FLOOR AS PROPOSED.	scale: 1 : 50.
	date: March 2009.
PROPOSED SIDE GARAGE LOFT CONVERSION: 8, Vicarage Close, Cowbit, Linc., PE12 6XW.	drg. No: 090302/06.



FRONT ELEVATIONS AS EXISTING

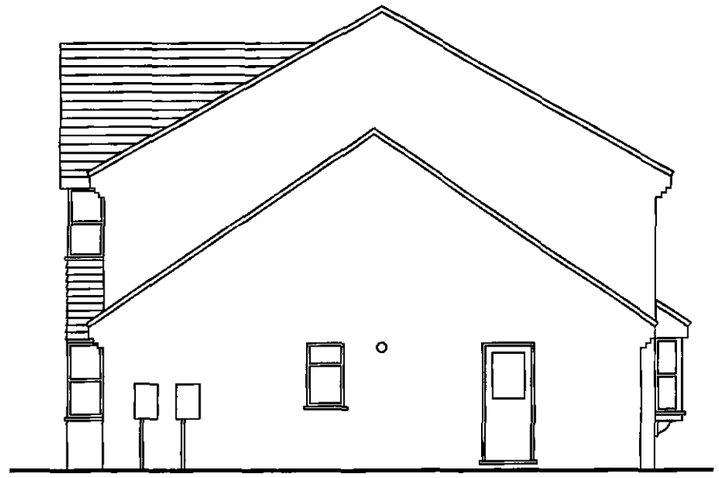

SIDE ELEVATIONS AS EXISTING




REAR ELEVATIONS AS EXISTING

DETERMINATE
PLAN

SHDC
Planning & Development
2 3 APR 2009
Ref: 0287/09


ELEVATIONS AS EXISTING.	scale: 1 : 100.
PROPOSED SIDE GARAGE LOFT CONVERSION: 8, Vicarage Close, Cowbit, Linc., PE12 6XW.	date: March 2009.
	drg. No: 090302/05.

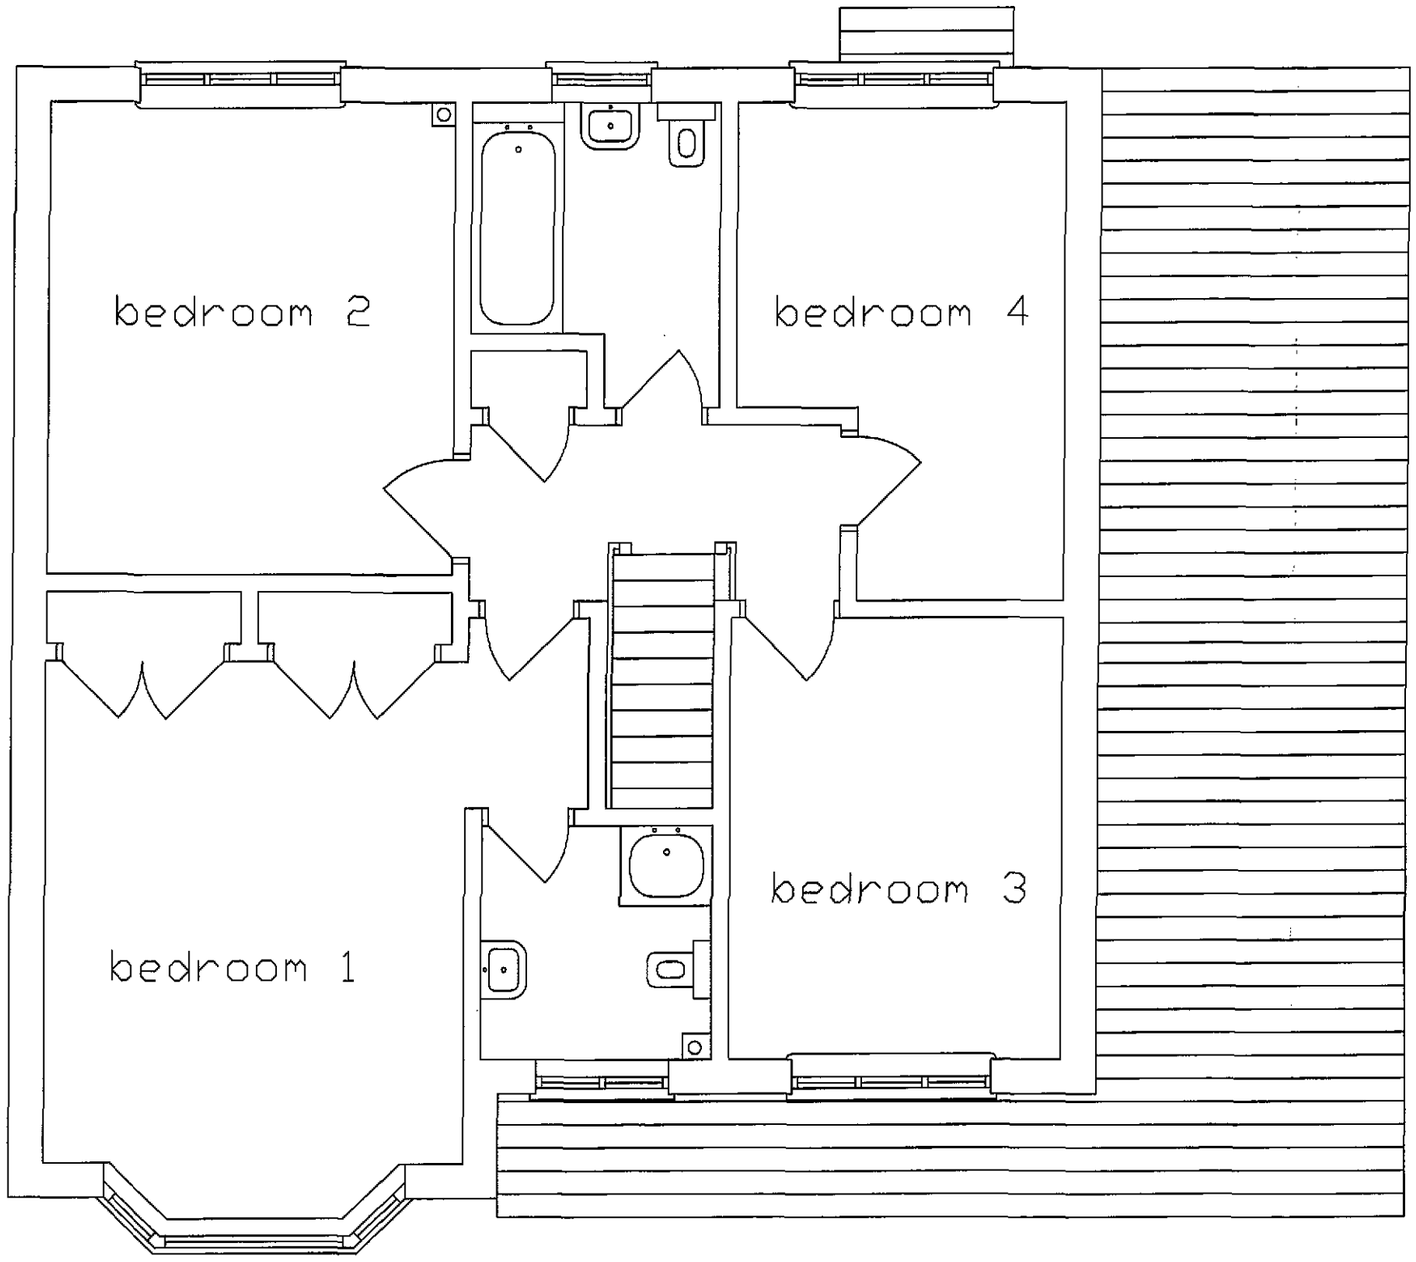

DETERMINATION PLAN

SHDC
Planning & Development
23 APR 2009
Ref: 0287/09

FIRST FLOOR AS EXISTING.	scale: 1 : 50.
	date: March 2009.
PROPOSED SIDE GARAGE LOFT CONVERSION: 8, Vicarage Close, Cowbit, Linc., PE12 6XW.	drg. No: 090302/04.

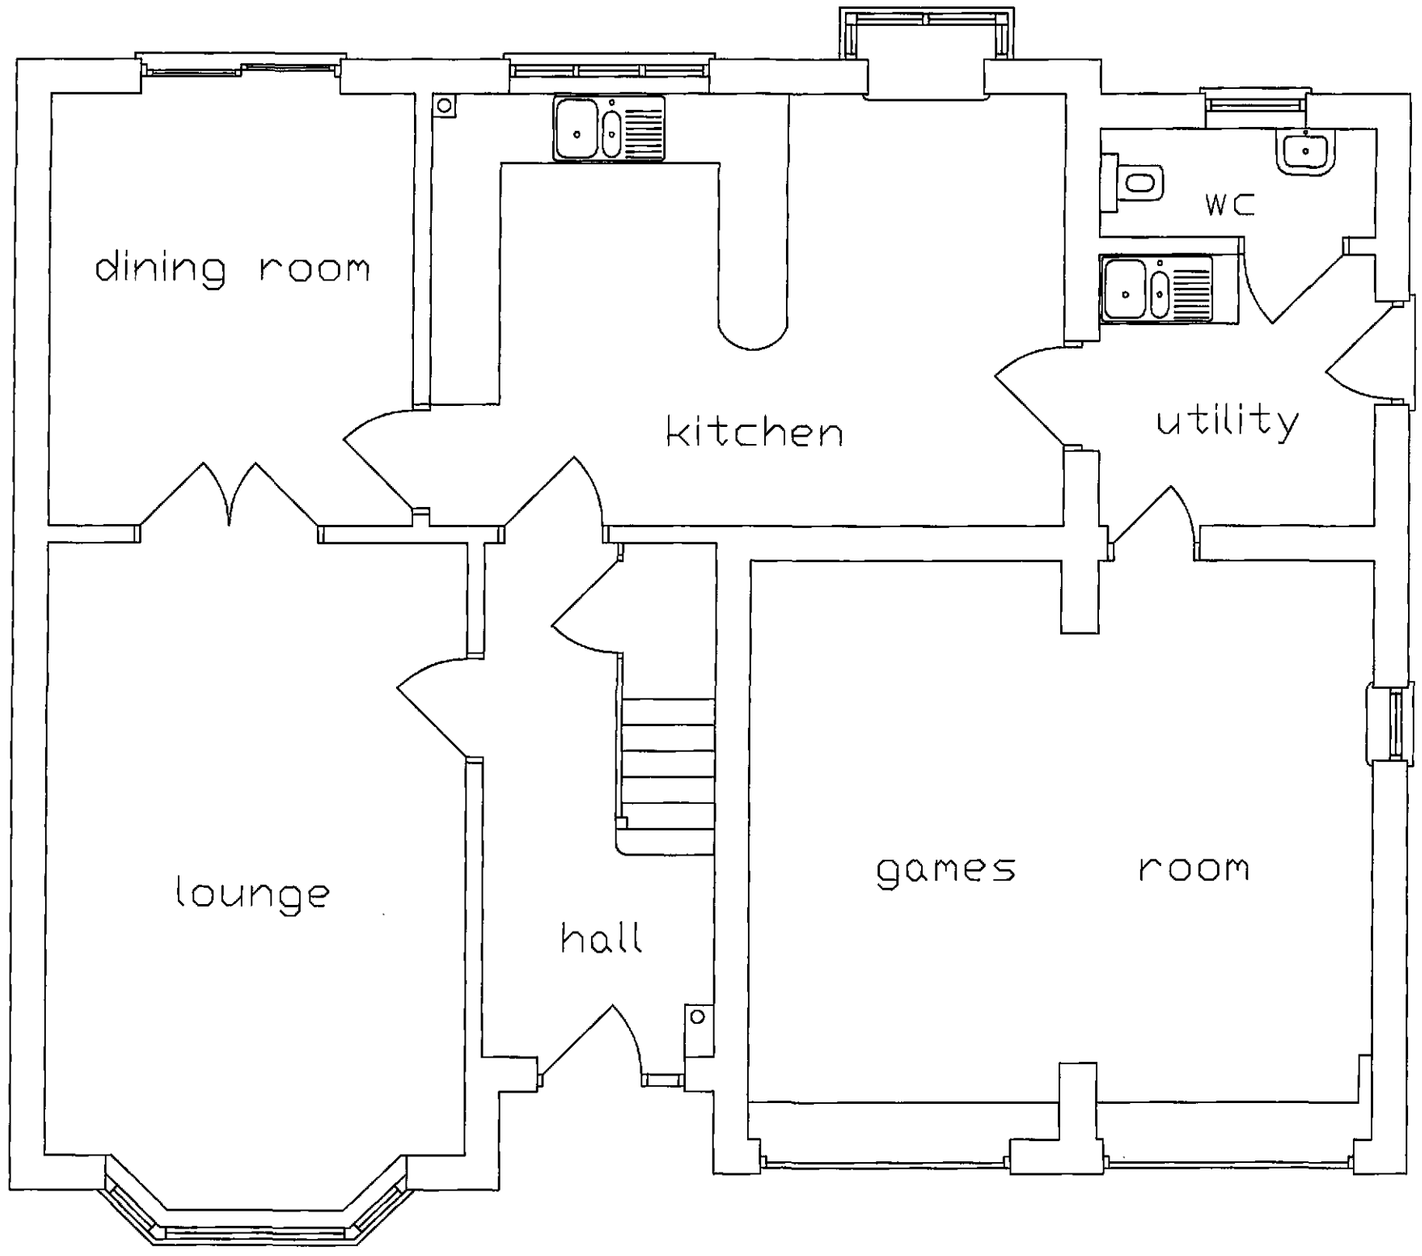

DETERMINED PLAN

SHDC
Planning & Development
23 APR 2009
Ref: 0287/09

GROUND FLOOR AS EXISTING.	scale: 1 : 50.
PROPOSED SIDE GARAGE LOFT CONVERSION: 8, Vicarage Close, Cowbit, Linc., PE12 6XW.	date: March 2009.
	drg. No: 0903002/03.