


Rear Elevation.

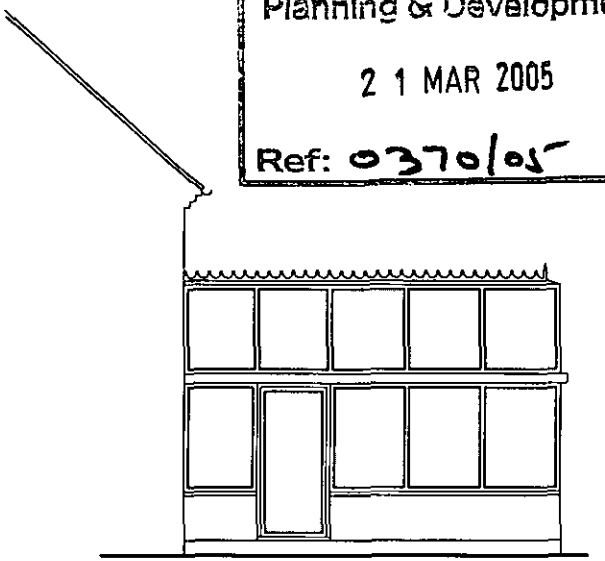


Side Elevation.

SHDC
Planning & Development
2 1 MAR 2005
Ref: 0370/05


PETTITT

PROPOSED CONSERVATORY
13 STONE GATE
COWBIT
SPALDING

PROPOSED

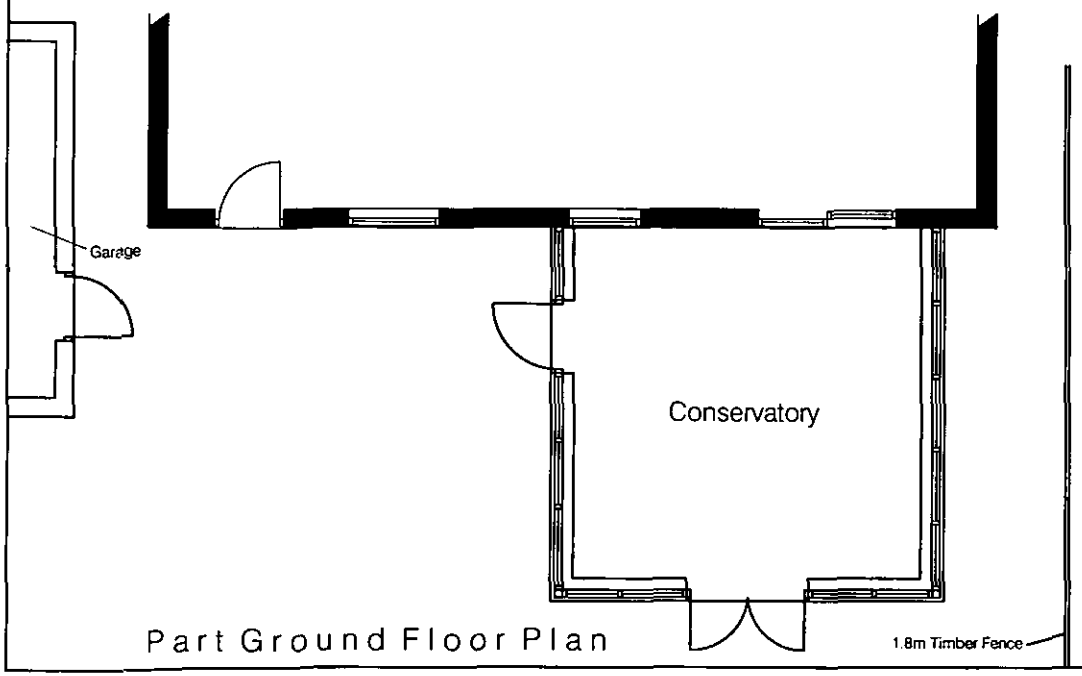

Part Ground Floor Plan

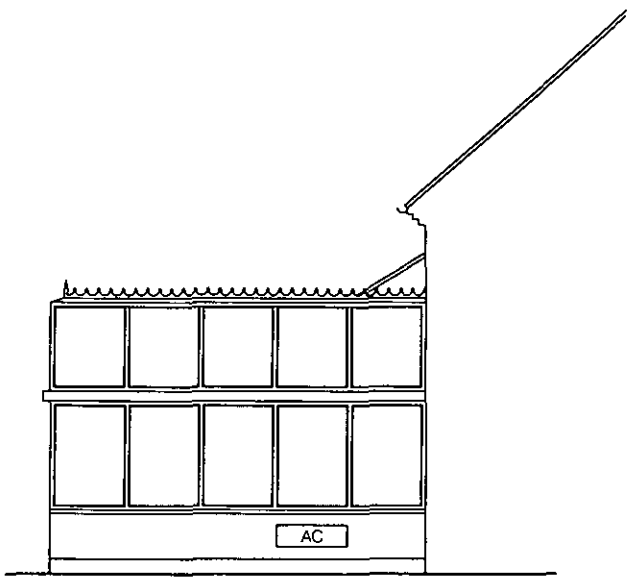

Side Elevation.

ELEVATION

DESIGN - CONSTRUCTION
PROJECT MANAGEMENT

16 Wright Street Hull HU2 8JU

Telephone 01482 221155
Fax 01482 221105

DETERMIN
PLAN

PLANNING

A4 1:100


16/03/05

DMM

1001/284/02




Rear Elevation.

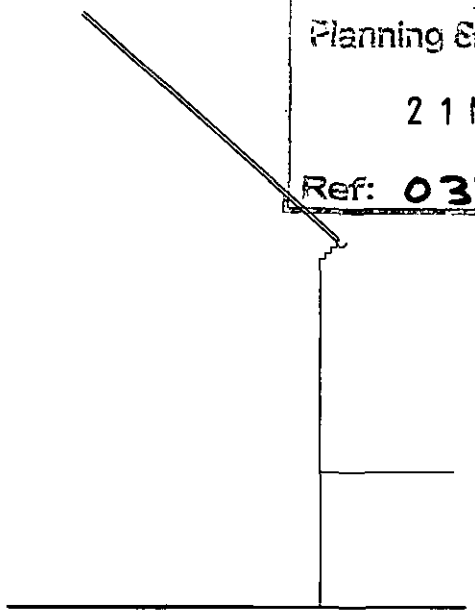


Side Elevation.

SHDC
Planning & Development
2 1 MAR 2005
Ref: 0370/05

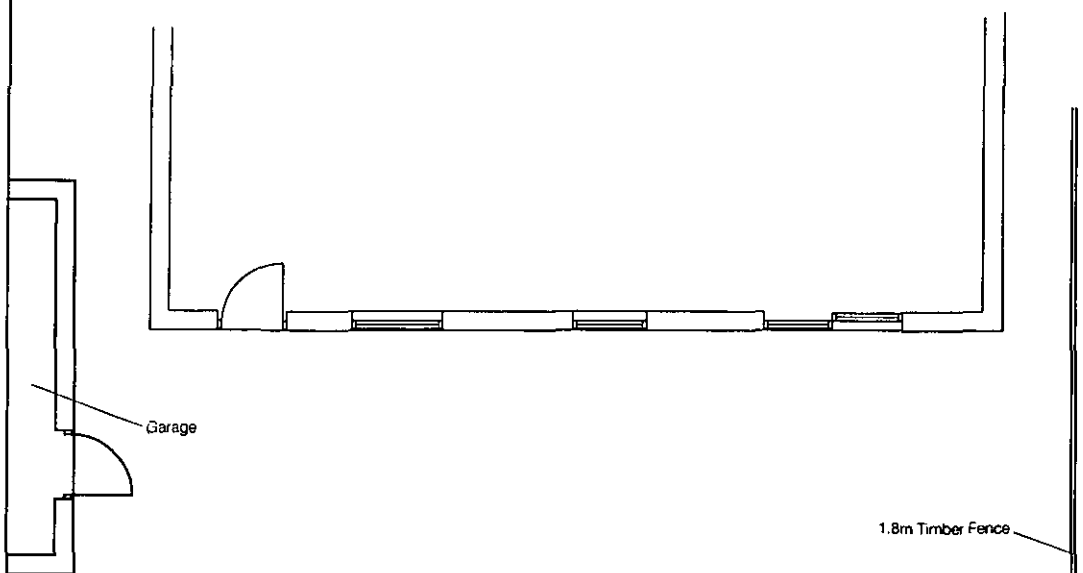

Part Ground Floor Plan

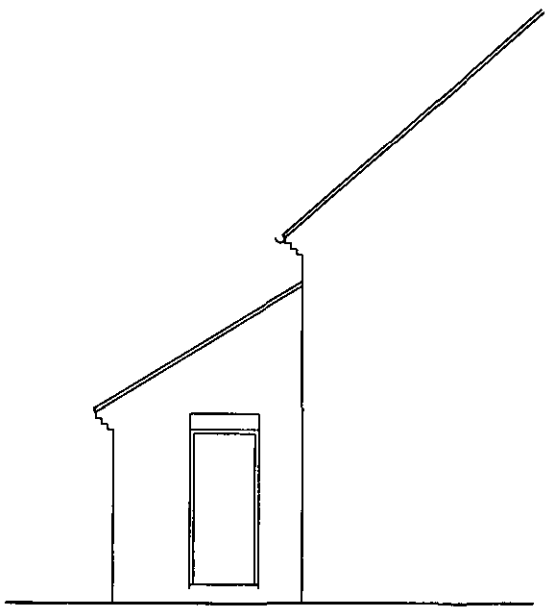

Side Elevation.

Client: PETTITT

Job Title:

PROPOSED CONSERVATORY
13 STONE GATE
COWBIT
SPALDING

Drawing Title:

EXISTING

ELEVATION

DESIGN - CONSTRUCTION
PROJECT MANAGEMENT

16 Wright Street Hull HU2 8JU

Revisions	Date	Description	DR	CH

PLANNING

Status: PLANNING

Scale: A4- 1:100 | Date: 18/03/05

Drawn By: DMM | Checked | Approved

Drawing No.: 1001/284/01 | Rev


SCALE 1:500
13 STONE GATE
COWBITT
SPALDING
PE12 6AH
SHDC
Planning & Development
2 1 MAR 2005
Ref: 0370/05
34
36
CONSERVATORY
RUSSELL DRIVE
DETERMINED
PLAN

Ordnance Survey®

Siteplan® 1:1250

SHDC
Planning & Development
2 1 MAR 2005
Ref: 0370/05



Produced 18 Mar 2005 from Ordnance Survey digital data and incorporating surveyed revision available at this date. © Crown Copyright 2005.

Reproduction in whole or in part is prohibited without the prior permission of Ordnance Survey.

Ordnance Survey and the OS symbol are registered trade marks and Siteplan a trade mark of Ordnance Survey, the national mapping agency of Great Britain.

Part or all of this Siteplan is enlarged from mapping produced at one or more of the following scales 1:1250, 1:2500, 1:10000.

20 0 20 40 60 80
Metres

N

Centre Coordinates: 526226 318036

National Grid sheet reference at centre of this Siteplan: TF2618

Supplied by: Elevation Design
Serial Number: 00001700

DETERMINED PLAN