


PROPOSED FRONT ELEVATION

PROPOSED SIDE ELEVATION

NOTE- Fore Ground Level setting see note on attached site survey plan

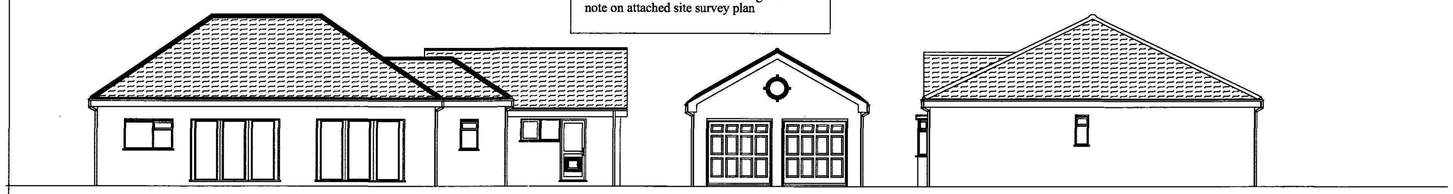

PROPOSED REAR ELEVATION

PROPOSED SIDE ELEVATION

NOTE -

BRICKWORK

Bungalow-Garage & (Boundry Walls South & East)

Hanson-Oakthorpe Buff Stock

WINDOWS


UPVC double glazed units- Colour White
Glazing (safety glass) to BS 6262

D00RS


UPVC double glazed units- Colour White
Glazing (safety glass) to BS 6262

ROOF - TILES

Bungalow & Garage
Sandtoft-Calderdale-Colour Grey

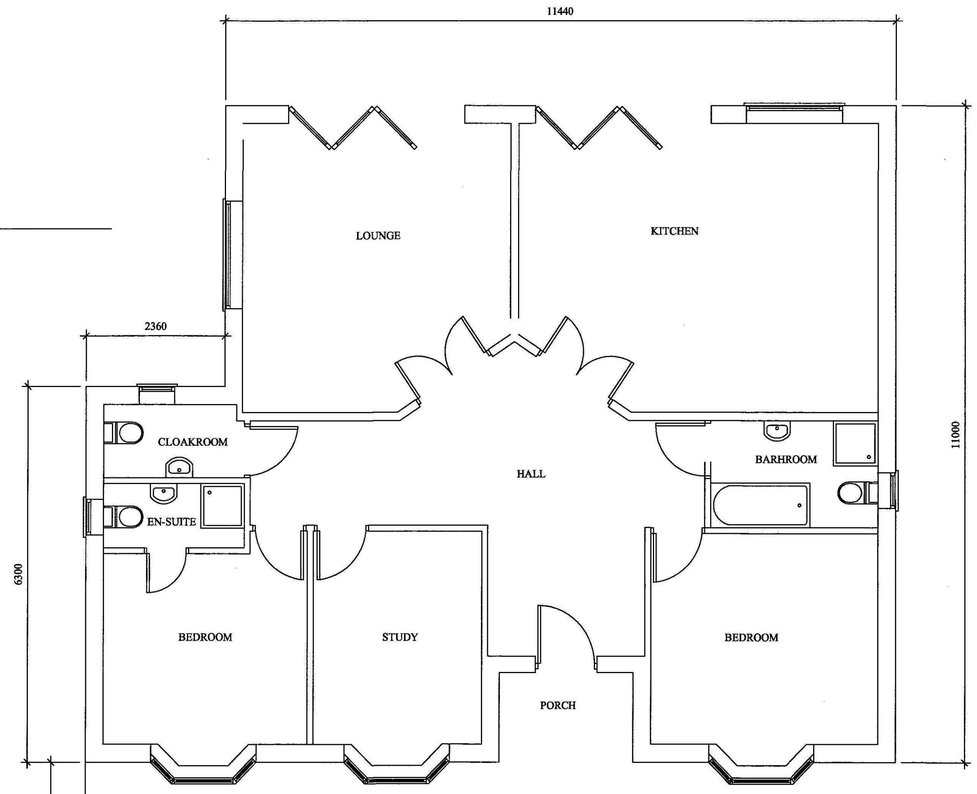

PROPOSED GROUND FLOOR PLAN

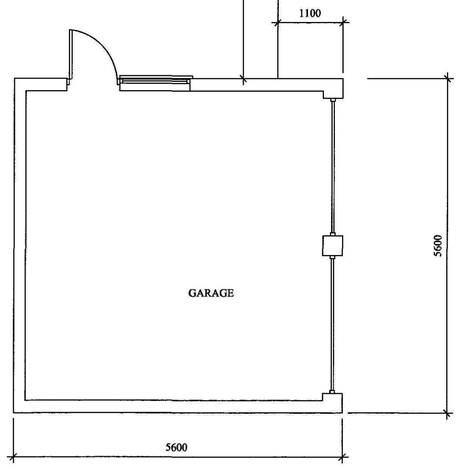

NOTE
This drawing and any design shown on it is the copyright of R&M Associates and must not be used for any purposes whatsoever without their written consent.

All dimensions shown to be verified on site and R&M Associates informed of any discrepancy.

DO NOT SCALE-IF IN DOUBT ASK

Rev	Date		By
B	03-05-2011	Curved bay windows ammended to three sided bay Front bedroom en-suite- window added Front entrance door positioned centrally to porch with glazing each side	RAJ-M
A	14-09-2010	Window added to cloakroom at rear elevation Window added to kitchen at rear elevation French doors at lounge rear changed to bifold doors	RAJ-M

Revision

R. & M. Associates
Peterborough

SHDC
Planning & Development
10 MAY 2011
Ref: 0348 - 11

Project

DETACHED THREE BEDROOM BUNGALOW WITH DETACHED DOUBLE GARAGE

Client

MR & MRS C ALEMANO
16 A STONEGATE
COWBIT
SPALDING LINCOLNSHIRE
PE12 6AH

Title

ELEVATIONS & PLANS

Scale 1-100 1-50 Date 26-03-2010

Drawing Number 777/520/B SHEET 1

Drawn R A Johnson-Markley