


PROPOSED REAR ELEVATION AT CHANGING ROOM 1:50



PROPOSED SIDE ELEVATION 1:50

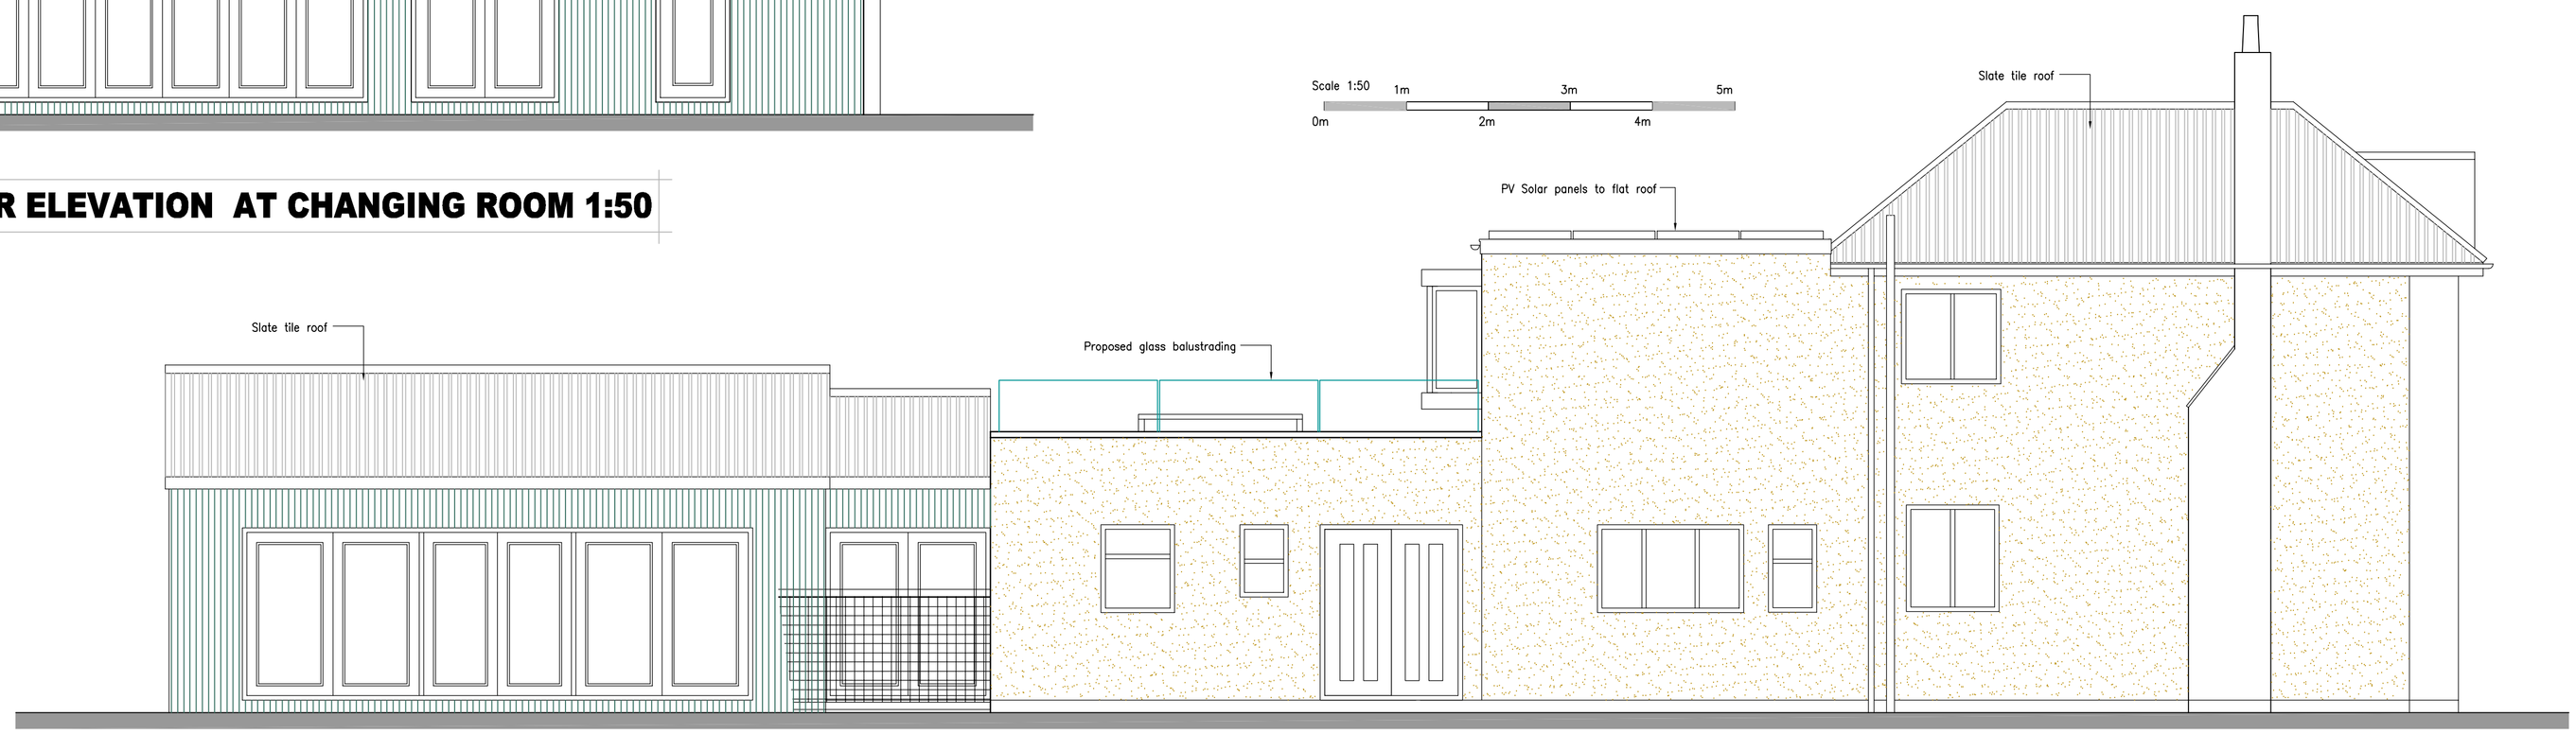

PROPOSED REAR ELEVATION 1:50

GOOD–DESIGN–ING Ltd

11 SARACEN WAY,
NEWARK ROAD,
PETERBOROUGH.
PE1 5WS

TEL 01733 569731
E–MAIL
robert@good–design–ing.co.uk

DRAWING ISSUE

FEASIBILITY	☐
PLANNING	■
BUILDING REGULATIONS	☐
CONSTRUCTION	☐

PROJECT
Proposed Extensions to
52 Back Gate
Cowbit
Spalding
PE12 6AP

Nov 2020

DRAWING
Proposed Elevations

Scale 1:50 @ A1 size

drawing number :
201180–06