
DO NOT SCALE FROM THIS DRAWING

This drawing is copyright and may not be altered, traced, copied, photographed or used for any other purpose other than that for which it is issued without consent of Mark Dennis – Architectural Services. The General Contractor is to check all dimensions on site and report any discrepancies to the Architect.

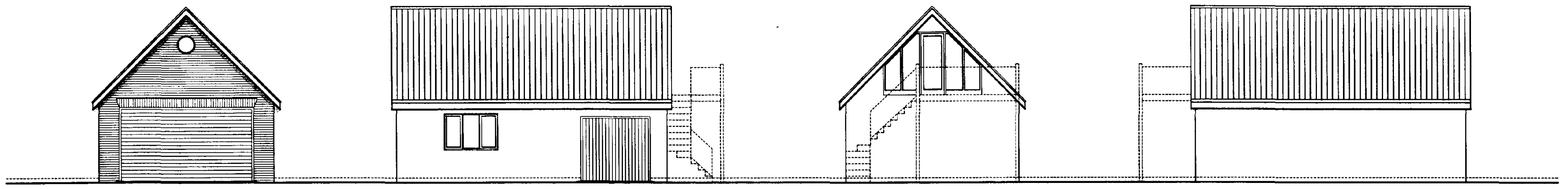


FRONT ELEVATION


SIDE ELEVATION

REAR ELEVATION


SIDE ELEVATION

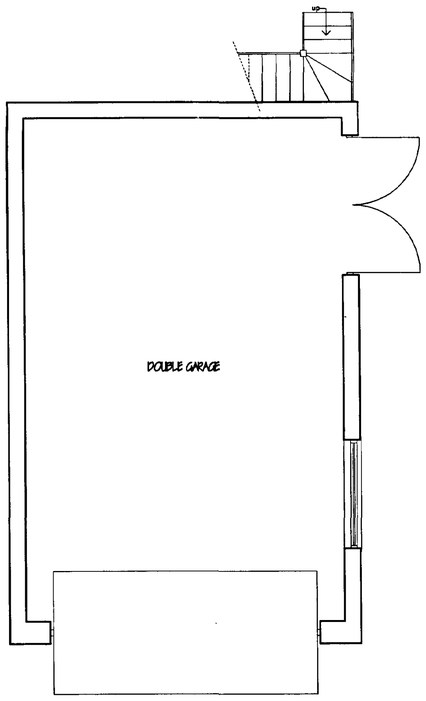

GROUND PLAN

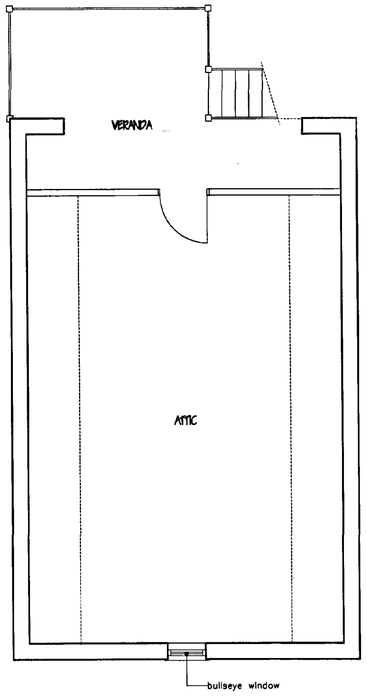

ATTIC PLAN

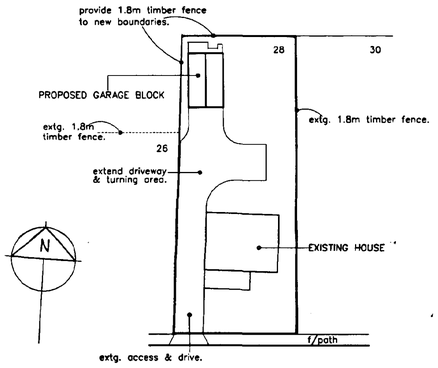

STONEGATE

BLOCK PLAN
(1:500 approx.)

SHDC
Planning & Development
26 MAR 2002
Ref 356/02

MARK DENNIS
architectural services

90 STATION ROAD – SURFLEET – SPALDING
LINCOLNSHIRE – PE11 4DB
TEL: 01775 680183 FAX: 01775 680183

PROJECT TITLE

PROPOSED GARAGE BLOCK AT
28 STONEGATE, COWBIT,
SPALDING, LINCS.

FOR: MR & MRS MOORE

PLANS, ELEVATIONS & BLOCK PLAN.

REV	DESCRIPTION	DATE	BY

SCALE 1:100, 1:50

DRAWN MD

DATE MAR 02

DRAWING No. 02.005/01