
H.M. LAND REGISTRY

LL 100220

ORDNANCE SURVEY PLAN REFERENCE	TF 2617	Scale 1/1250 ENLARGED FROM 1/2500
COUNTY LINCOLNSHIRE	DISTRICT SOUTH HOLLAND	© Crown copyright

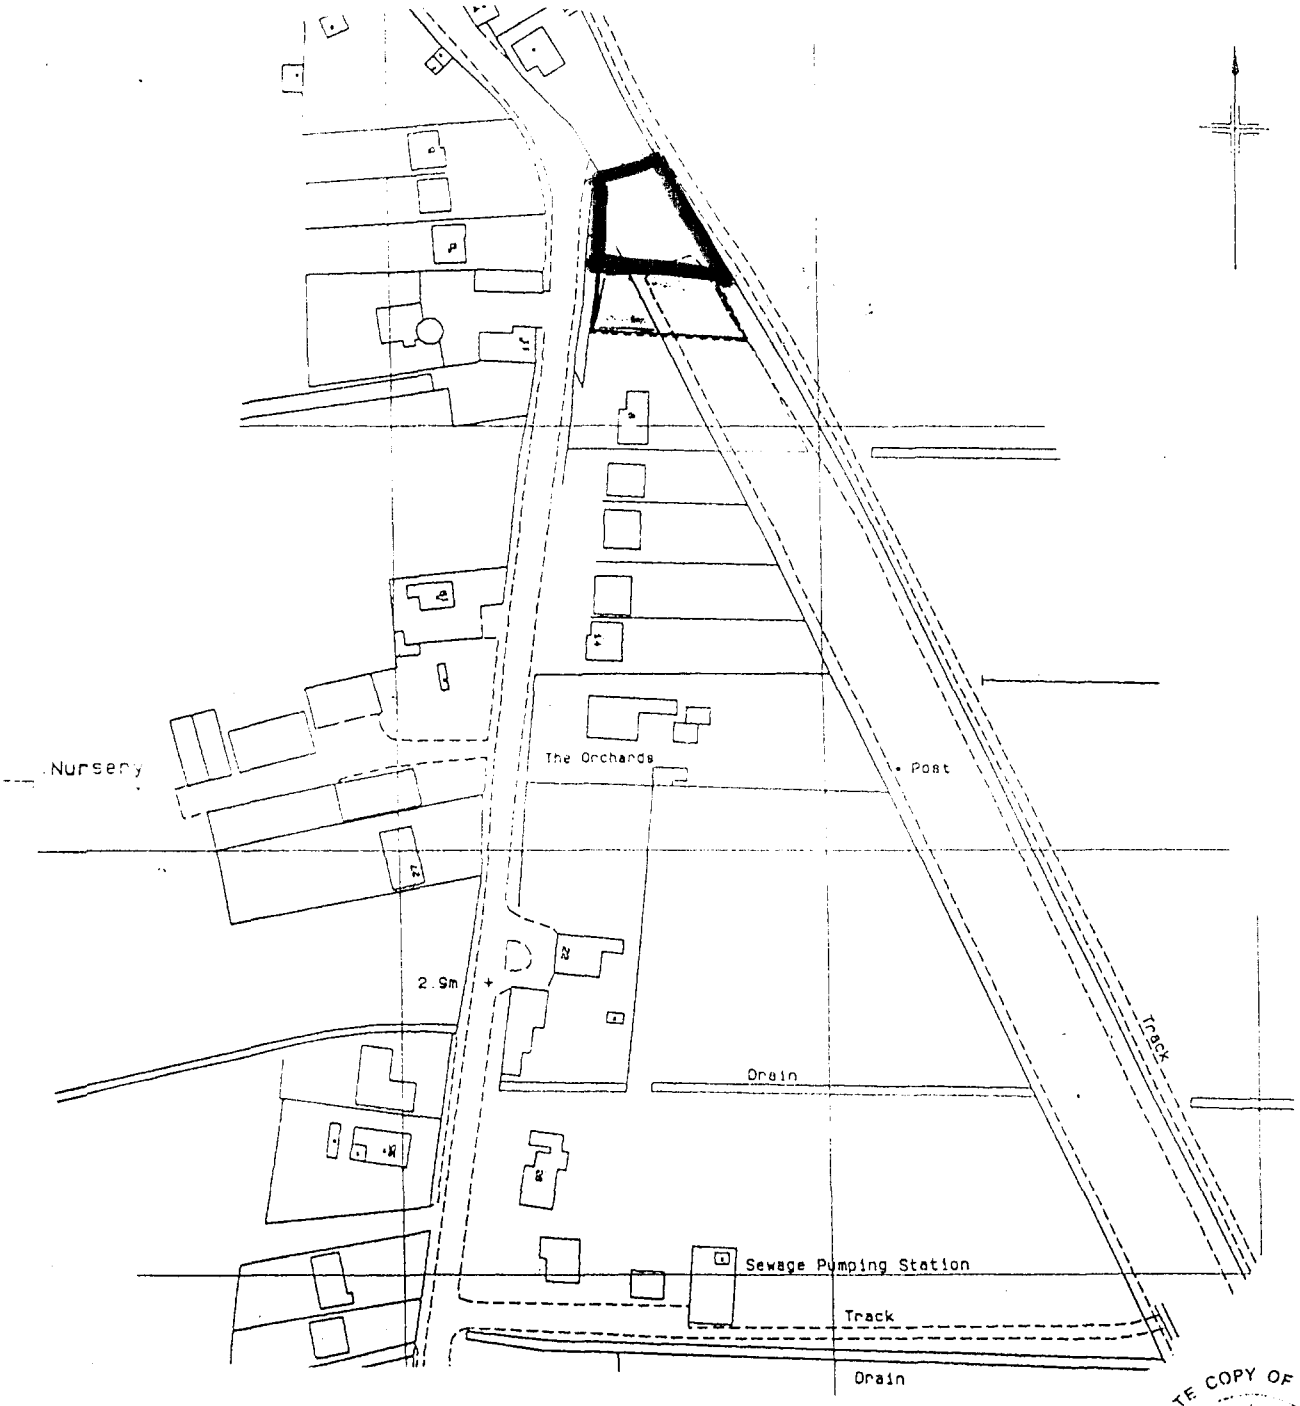

CERTIFICATE COPY OF FILED PLAN
H.M. LAND REGISTRY
TJ 2198

PD ONLY


1228

Register




west

0363/01

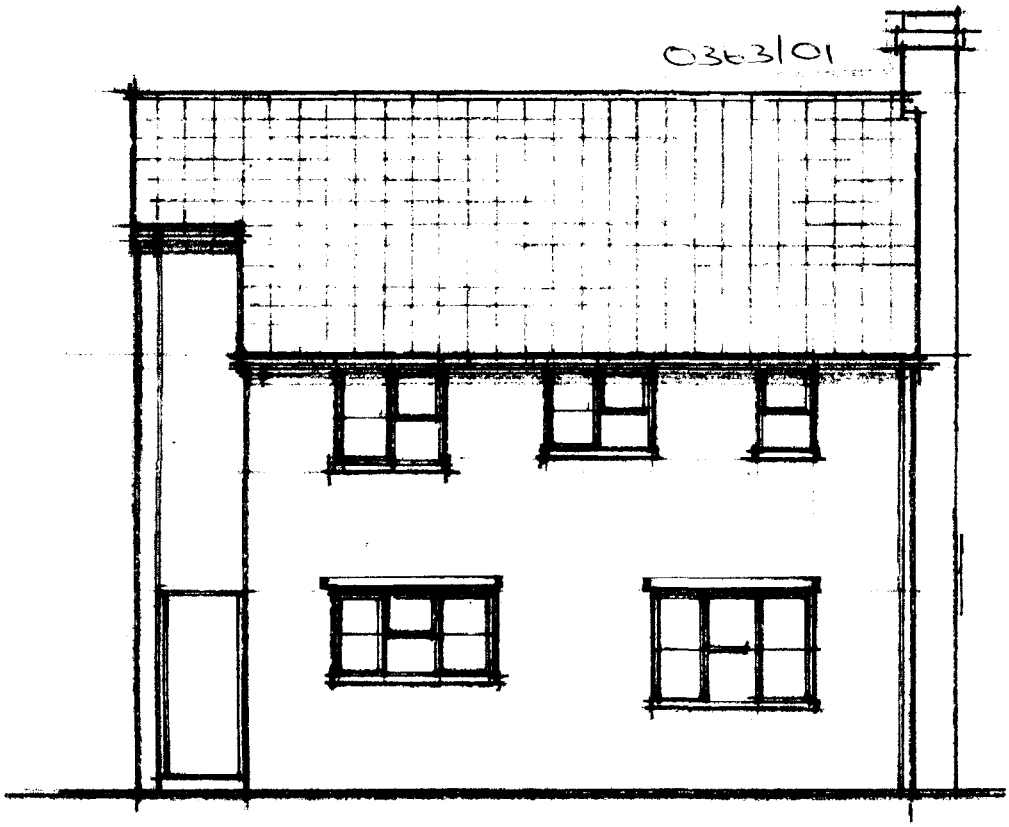


east

A2

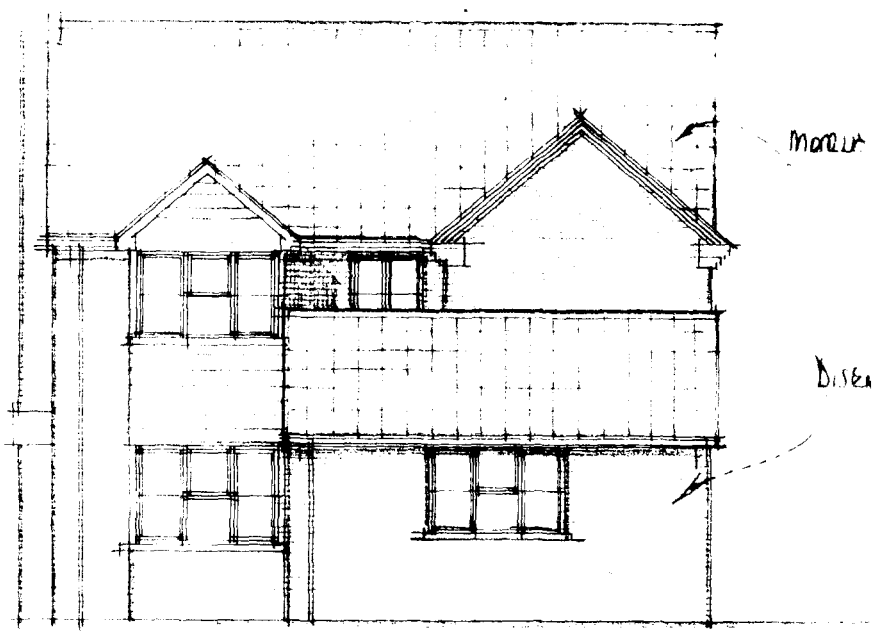

west

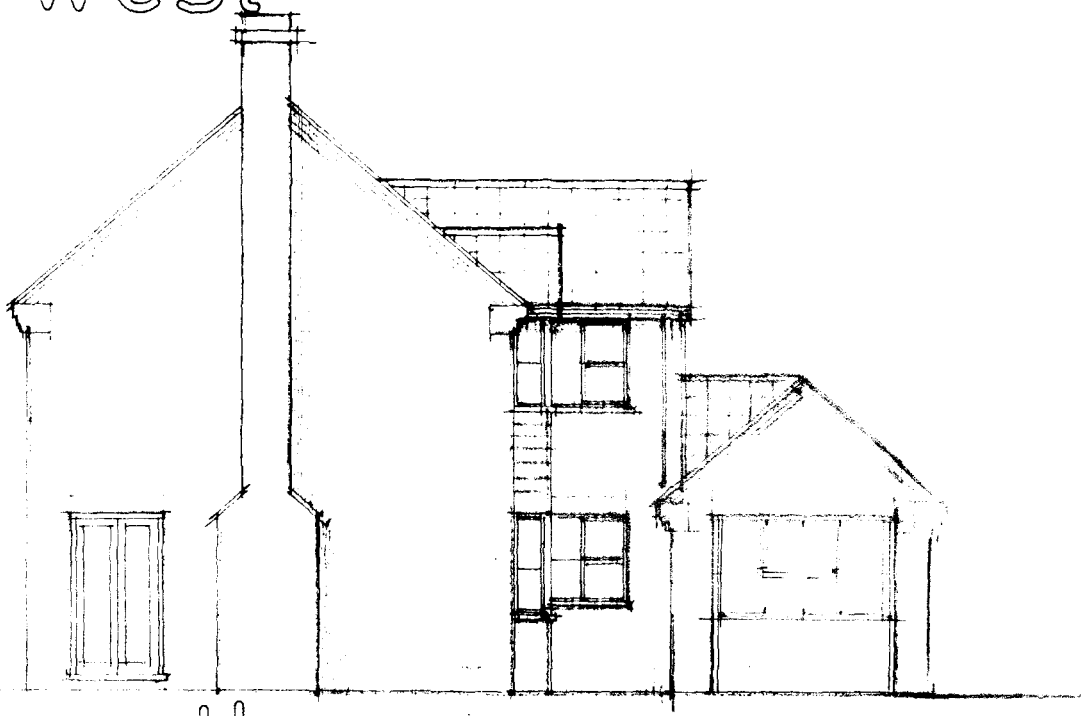


south


Ref. 1-13

PROPOSED AMENDMENT


FRONT ELEVATION

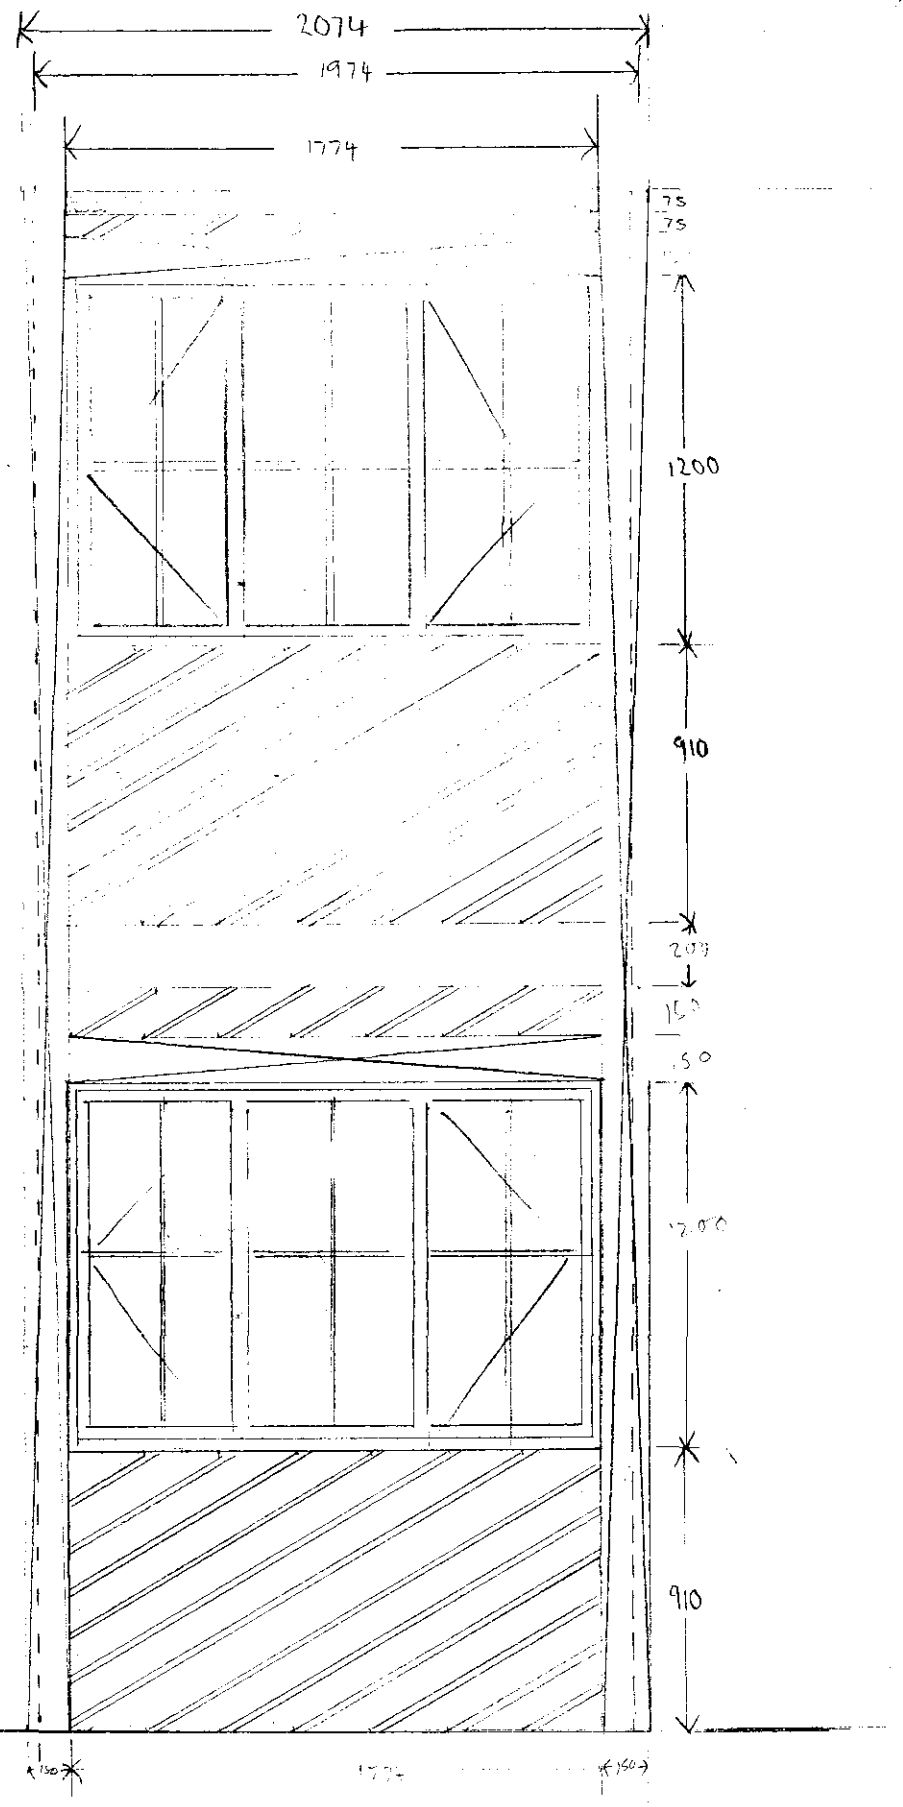

SIDE ELEVATION

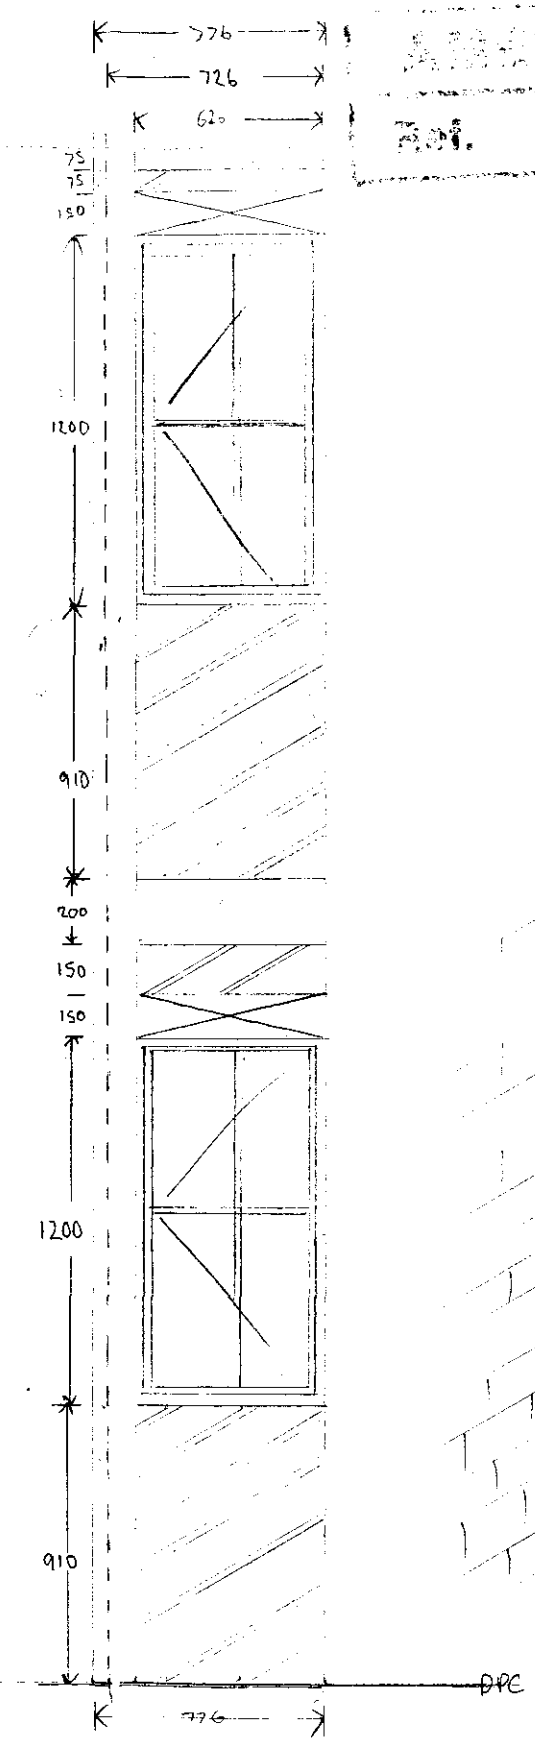

KEY

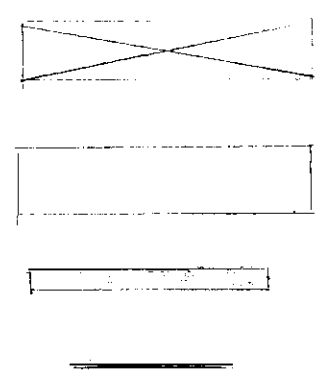


BRICK WORK

OAK BEAM

JOIST

WALL PLATE


DAMP PROOF COURSE (PDC)

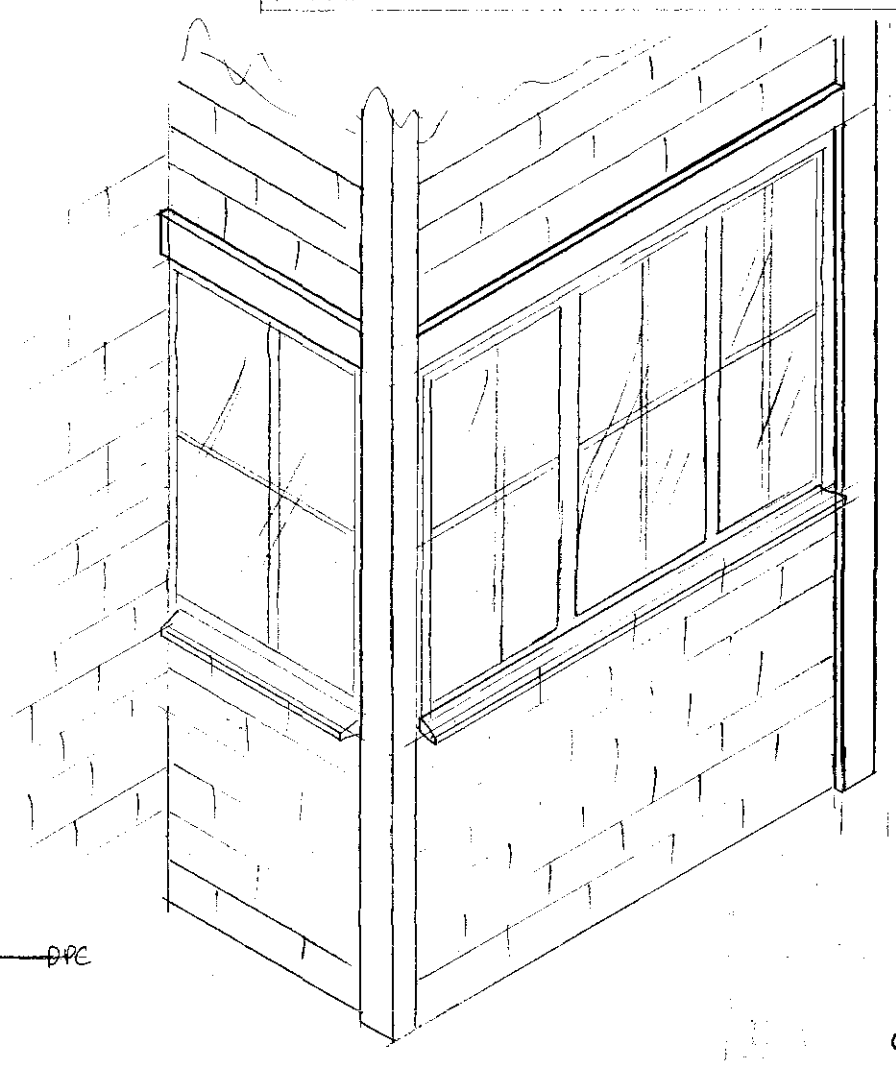


SHOWS HOW THE OAK BEAMS WILL REPLACE THE BRICK HEADERS AND PRETRUDE AS AN ADDED FEATURE

03-3/01


DIMENSIONS: MM SCALE 1:50 OBJECT BAY WINDOW

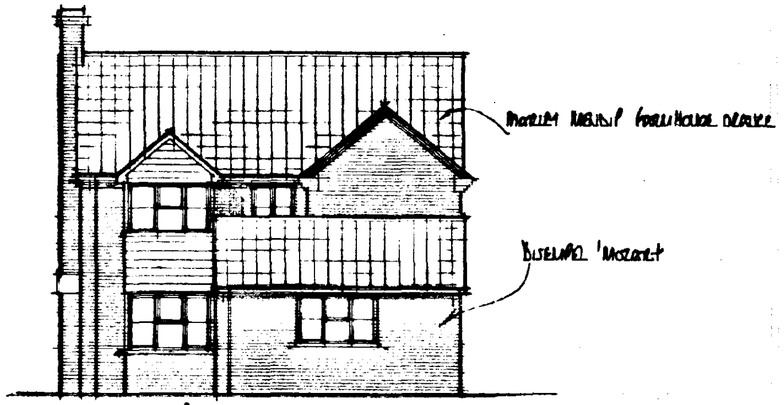


west

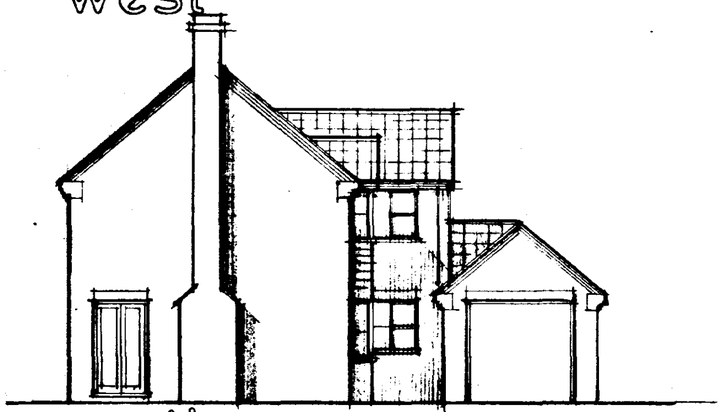


north

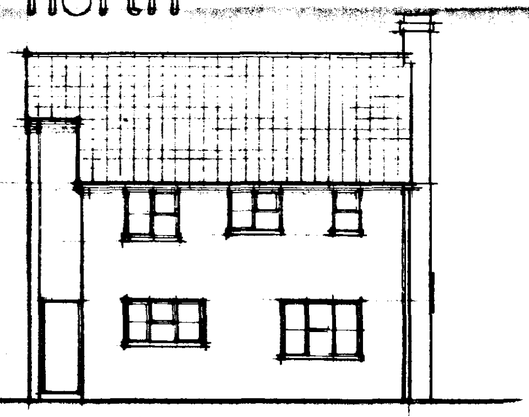

east

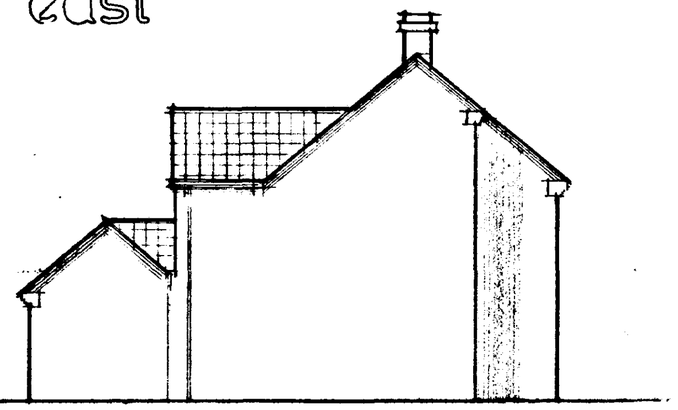

south

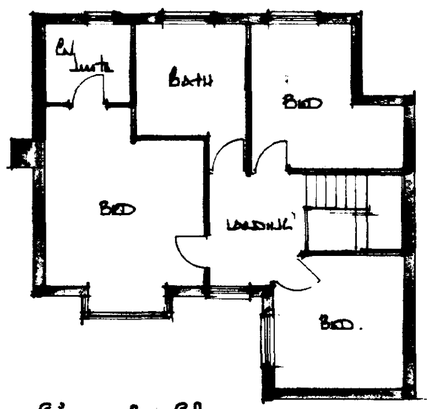

first floor

SOUTH HOLLAND DC
HOUSING
23 MAR 2001
Ref: 0363/d

DETERMINED
PLAN

A	Date	Revisions

© copyright

East Midlands Design Associates
"Willow Lodge",
Horseshoe Road,
Spalding,
Lincs PE11 3JA
Tel: Spalding (0775) 767988

Client
Mr. + Mrs R. Jones

Job Title
Proposed Dwelling at
Backcate
Calvert
Spalding

Drawing Title
Plans + Elevations

Scale 1:100

Date Mar 01 | Drawn by AL

Drg No 00/55/02 | Rev