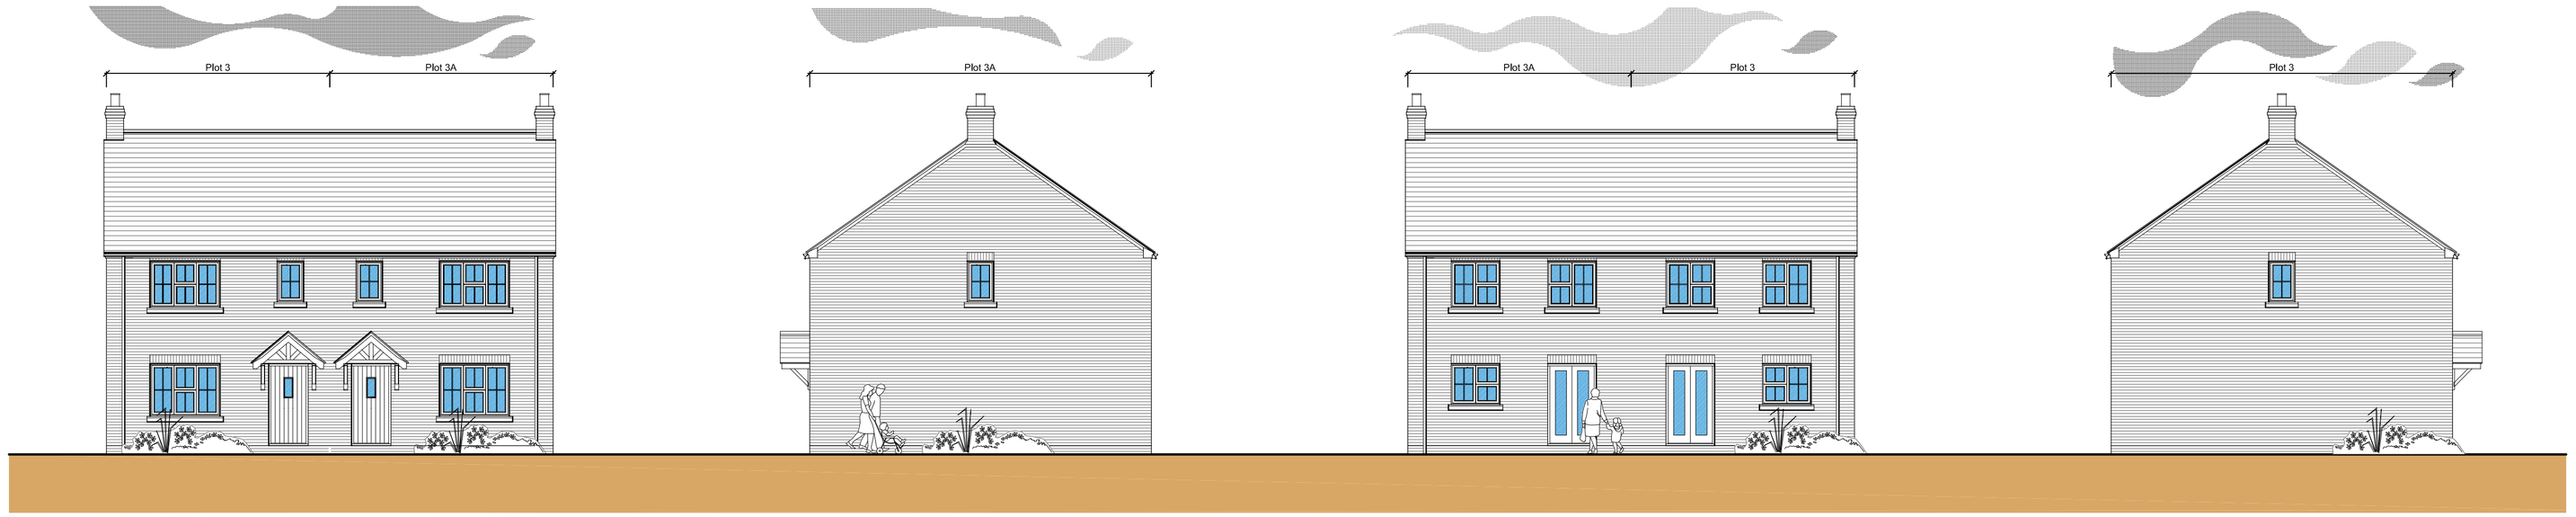


Front （SW） Elevation

Scale: 1:100

0 1 2 3 4 metres

Side （SE） Elevation

Scale: 1:100

0 1 2 3 4 metres

Rear （NE） Elevation


Scale: 1:100

0 1 2 3 4 metres

Side （NW） Elevation

Scale: 1:100


Schedule of Sizes	
Internal Floor Areas	
Individual Dwelling	
Ground Floor (inc garage)	41.90m2
First Floor	41.90m2
Total	83.80m2 (901.69ft2)
Maximum Dimensions (exc roof overhangs)	
Total Dwellings	
FFL to Top of Ridge	7.430m
FFL to Front Eaves	4.810m
Width	11.465m
Depth	8.765m

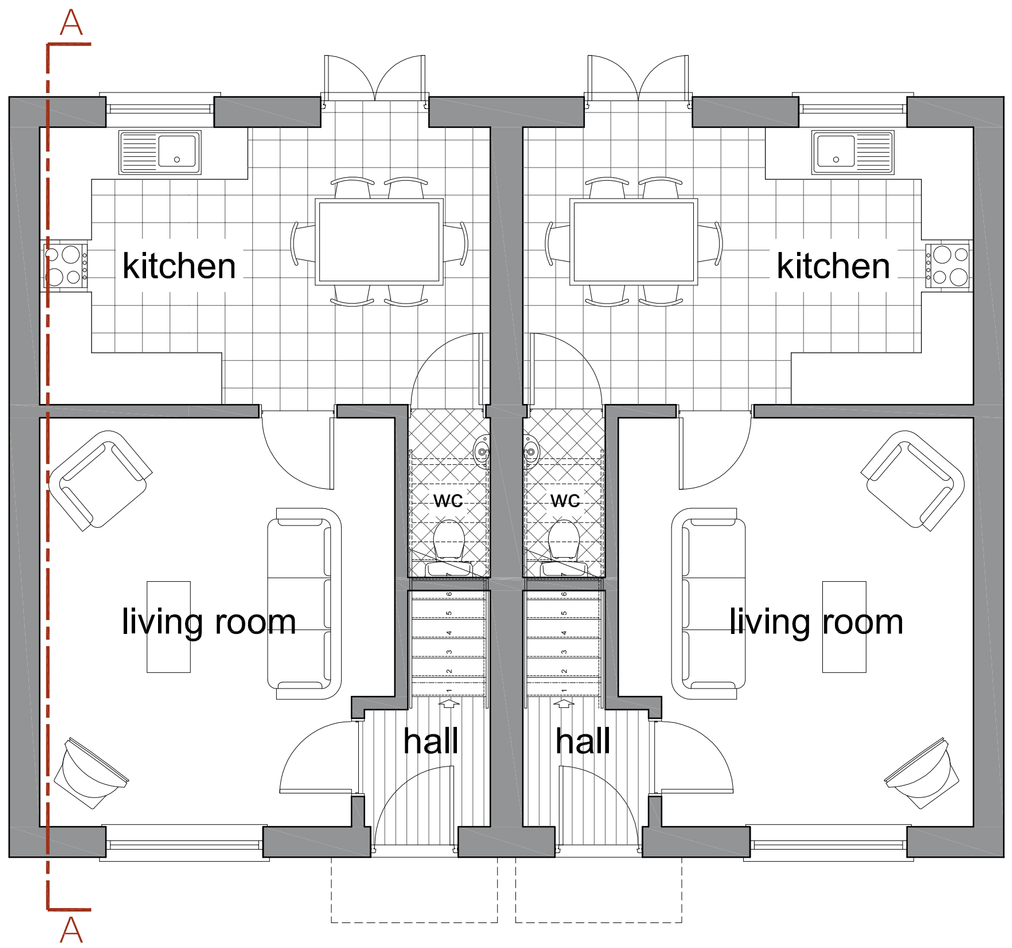

Ground Floor Plan

Scale: 1:50


0 0.5 1 1.5 2 metres

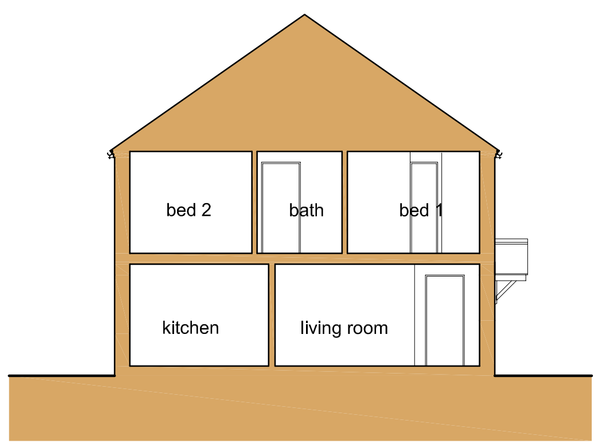

Section AA

Scale: 1:100

0 1 2 3 4 metres

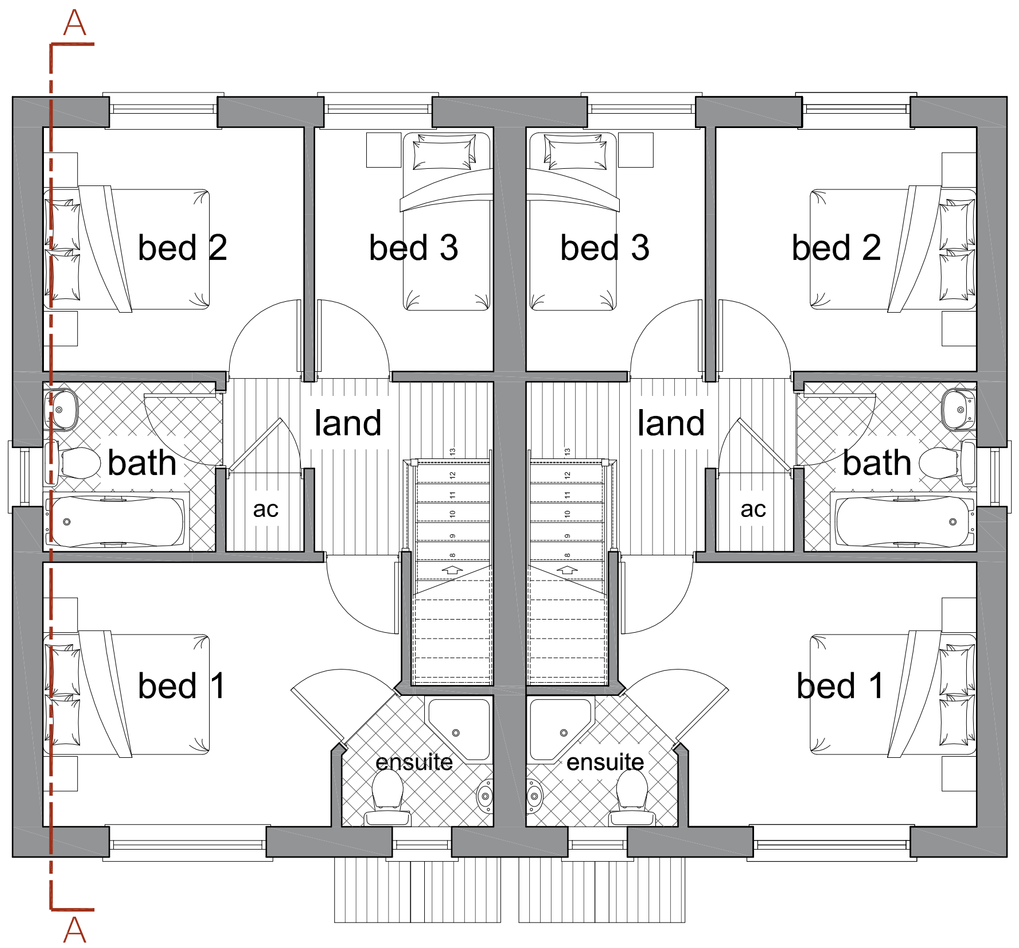

First Floor Plan

Scale: 1:50

0 0.5 1 1.5 2 metres

General Notes

1. This drawing shall not be scaled, figured dimensions only to be used.
2. All dimensions are shown in 'mm' unless otherwise stated.
3. The contractor, sub-contractors and suppliers must verify all dimensions on site prior to the commencement of any work.
4. This drawing is to be read in conjunction with all relevant engineers and specialist sub-contractors drawings and specifications.
5. Any discrepancies are to be brought to the designers attention.

SWANN EDWARDS
ARCHITECTURE
Swann Edwards Architecture Limited, Elveden House, Gull Road, Guyhirn, Wisbech, Cambs. PE13 4ER
t 01945 450694 e info@swannedwards.co.uk w www.swannedwards.co.uk

Job Title
Proposed Residential Development
Ye Olde Dun Cow, Barrier Bank, Cowbit, Spalding, PE12 6AL
for Market Homes Limited

Date: May 2015
Scale: Various
Sheet Size: A1

Drawing Title
Planning Drawing
Plans, Elevations and Sections
Plots 3 & 3A

Job No.: SE-160
Dwg No.: 101
Drawn by: G.E.
Revision:

Swann Edwards Architecture Limited ©