
DO NOT SCALE FROM THIS DRAWING

This drawing is copyright and may not be altered traced copied photographed or used for any other purpose other than that for which it is issued without consent of Mark Dennis - Architectural Services. The General Contractor is to check all dimensions on site and report any discrepancies to the Architect

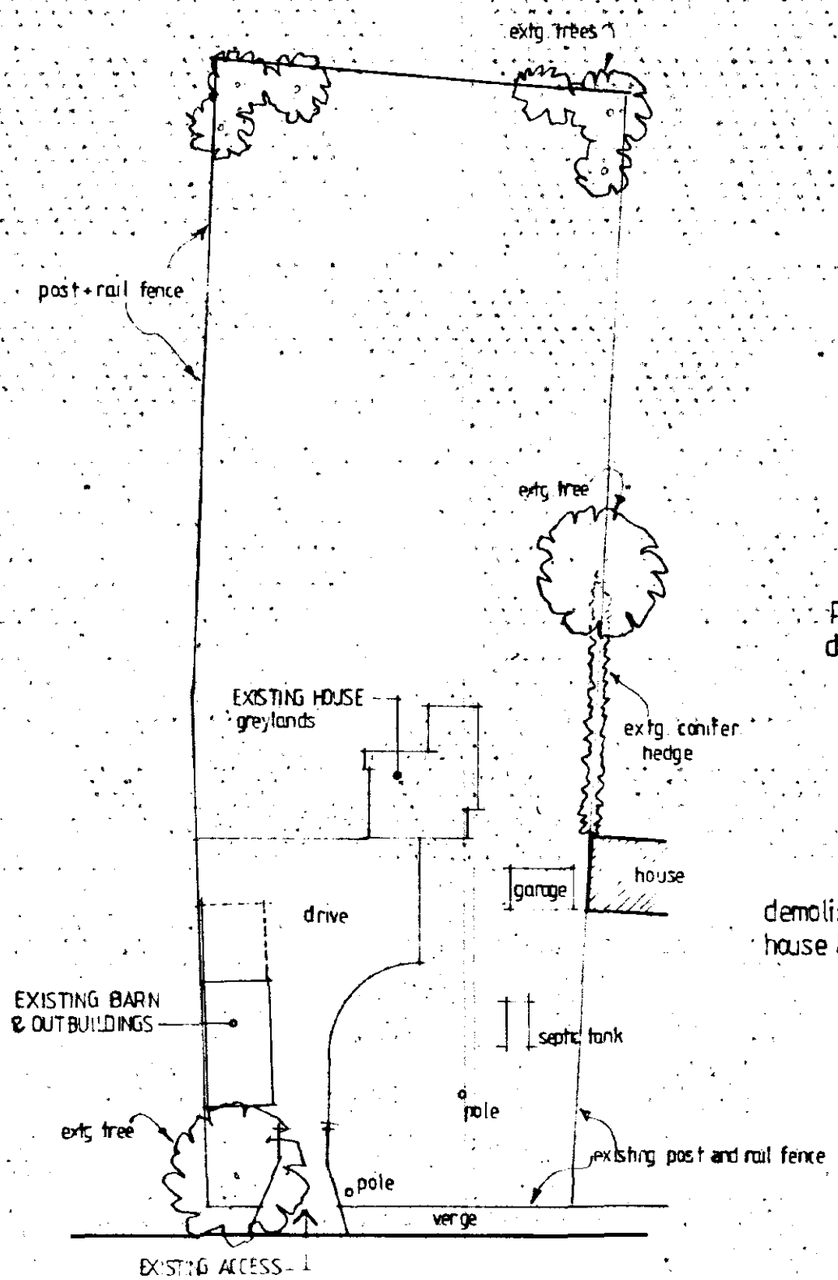


drain bank

EXISTING


proposed dwelling

demolish existing house & outbuildings

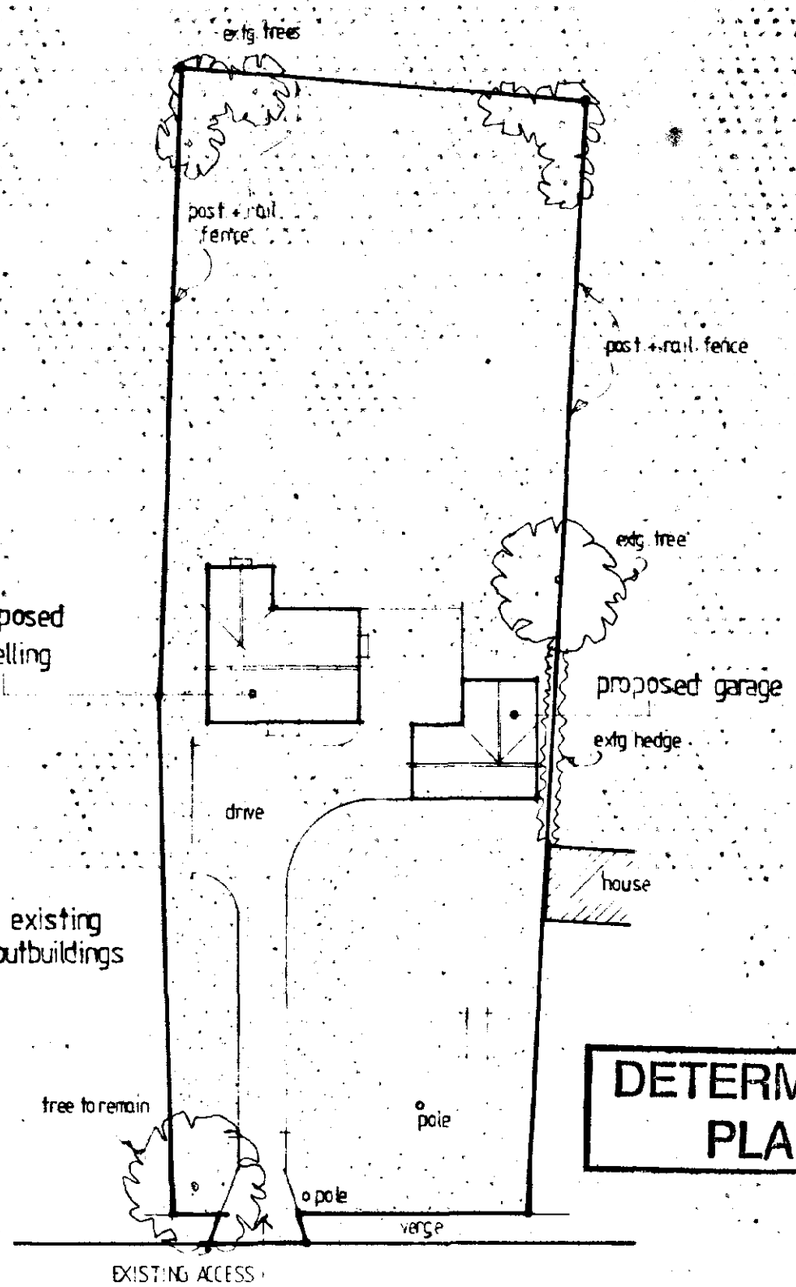

drain bank

PROPOSED

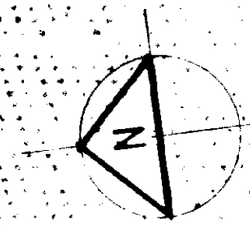

SHDC
Planning & Development
23 APR 2003
Ref 0494/03

MARK DENNIS
architectural services

32 PRIMROSE CRESCENT – PINCHBECK
SPALDING – LINCOLNSHIRE – PE11 3RT
TEL: 01775 760396 FAX: 01775 760396

PROJECT TITLE

PROPOSED REPLACEMENT DWELLING AT DRAIN BANK, COWBIT, SPALDING, LINCS.

for : MR & MRS J FREEMAN

DETERMINED PLAN

BLOCK PLAN – existing & proposed

REV	DESCRIPTION	DATE	BY

SCALE 1:500

DRAWN MD

DATE apr. 03

DRAWING No. 03.007 / 01

DO NOT SCALE FROM THIS DRAWING

This drawing is copyright and may not be altered, traced, copied, photographed or used for any other purpose other than that for which it is issued without consent of Mark Dennis - Architectural Services. The General Contractor is to check all dimensions on site and report any discrepancies to the Architect




FRONT ELEVATION


SIDE ELEVATION

REAR ELEVATION

SIDE ELEVATION

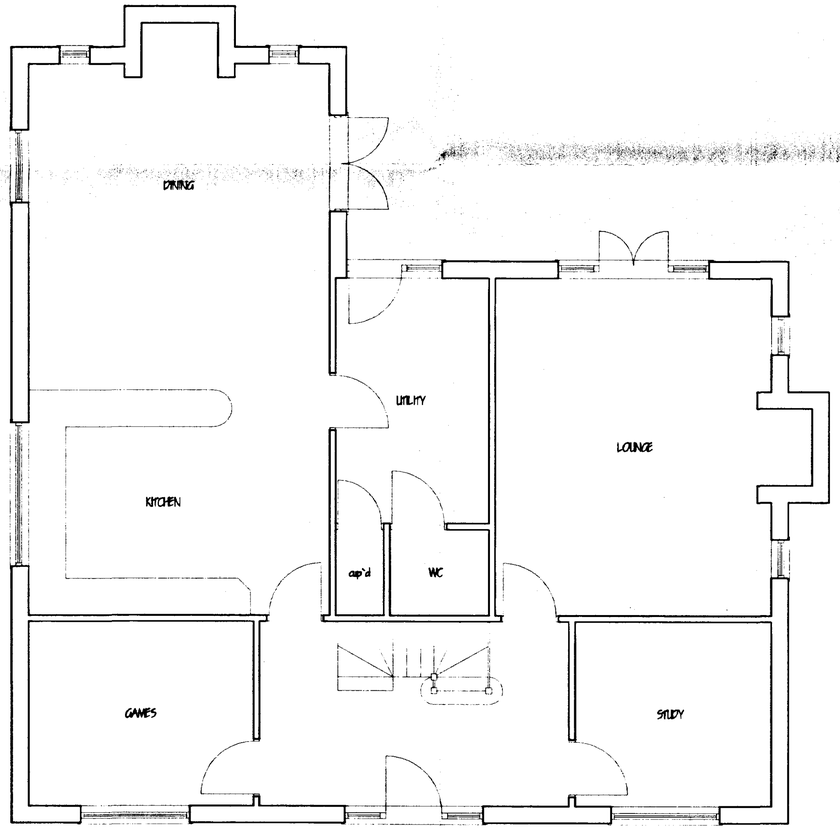

GROUND FLOOR LAYOUT

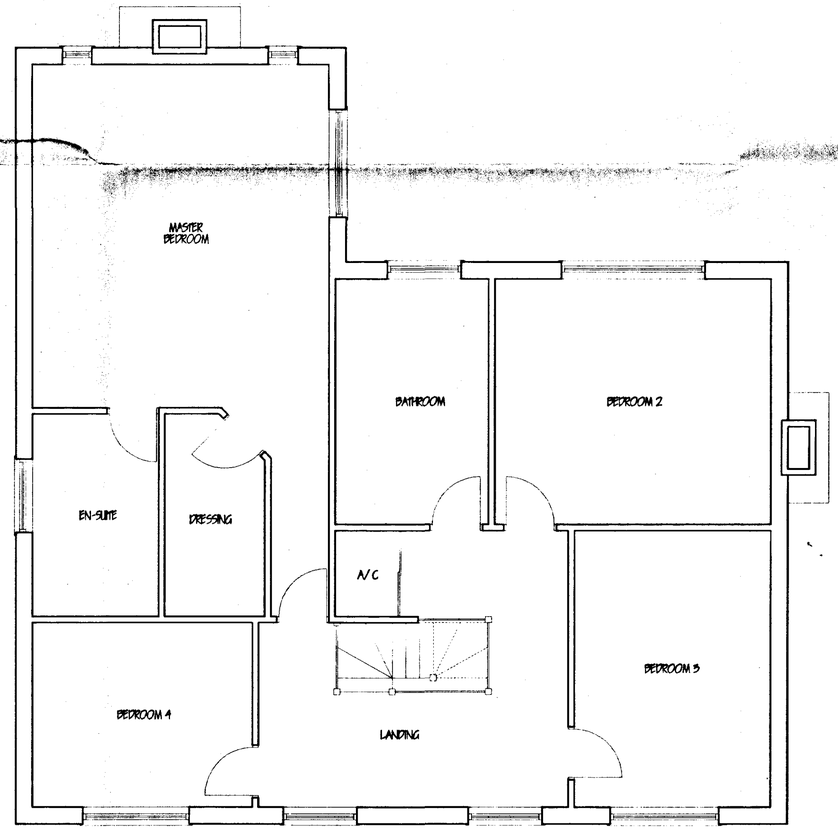

FIRST FLOOR LAYOUT

RECEIVED
Planning & Development
23 APR 2003
Ref 0494/03

MARK DENNIS
architectural services

32 PRIMROSE CRESCENT – PINCHBECK
SPALDING – LINCOLNSHIRE – PE11 3RT
TEL: 01775 760396 FAX: 01775 760396

PROJECT TITLE

PROPOSED REPLACEMENT DWELLING AT:
DRAIN BANK, COWBIT,
SPALDING, LINCOLNSHIRE.

FOR: MR & MRS J FREEMAN.

FLOOR PLANS & ELEVATIONS.

DETERMINED PLAN

REV	DESCRIPTION	DATE	BY

SCALE 1:100, 1:50


DRAWN MD

DATE APRIL 03

DRAWING No. 03.007/02

DO NOT SCALE FROM THIS DRAWING

This drawing is copyright and may not be altered, traced, copied, photographed or used for any other purpose other than that for which it is issued without consent of Mark Dennis - Architectural Services. The General Contractor is to check all dimensions on site and report any discrepancies to the Architect.

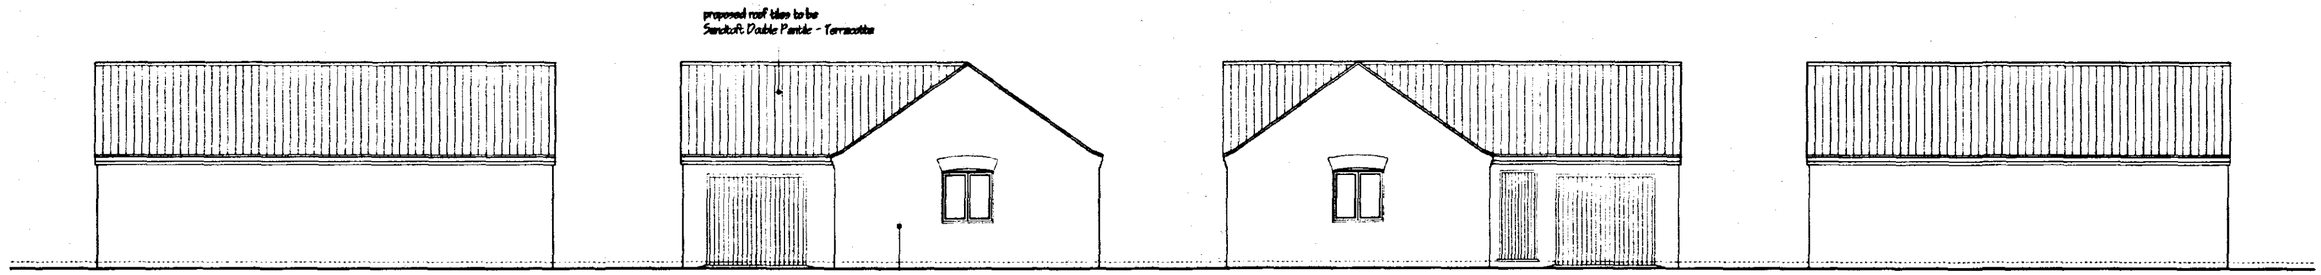


FRONT ELEVATION - from Drain Bank.

SIDE ELEVATION

REAR ELEVATION

SIDE ELEVATION

FLOOR LAYOUT

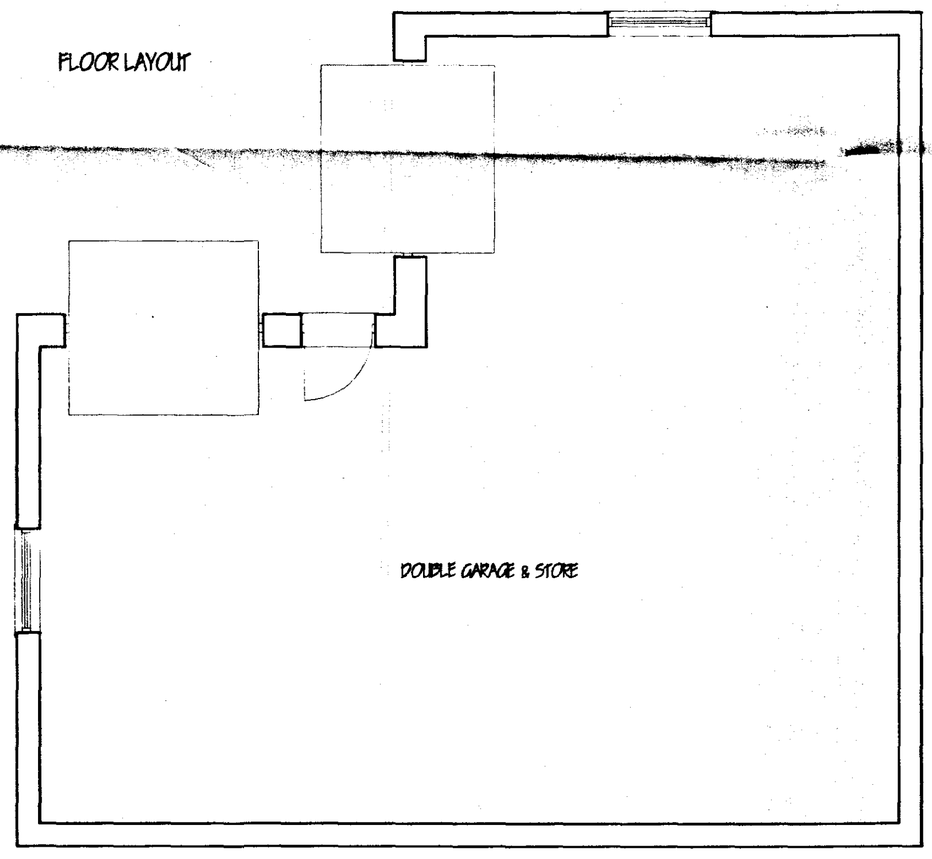

SHDC
Planning & Development
23 APR 2003
Ref 0494/03

MARK DENNIS
architectural services

32 PRIMROSE CRESCENT - PINCHBECK
SPALDING - LINCOLNSHIRE - PE11 3RT
TEL: 01775 760396 FAX: 01775 760396

PROJECT TITLE

PROPOSED REPLACEMENT DWELLING AT:
DRAIN BANK, COWBIT,
SPALDING, LINCOLNSHIRE.

FOR: MR & MRS J FREEMAN.

DETACHED GARAGE - floor plan & elevations.

REV	DESCRIPTION	DATE	BY

DETERMINED PLAN

SCALE 1:100, 1:50

DRAWN MD

DATE APRIL 03

DRAWING No. 03.007/03