




Proposed Front Elevation
1 : 100

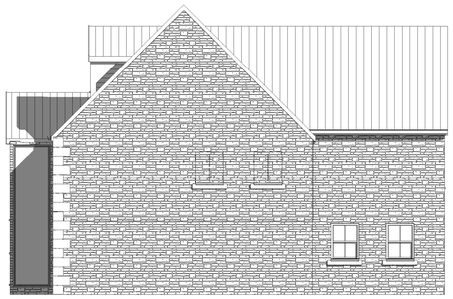

Proposed Side Elevation (1)
1 : 100

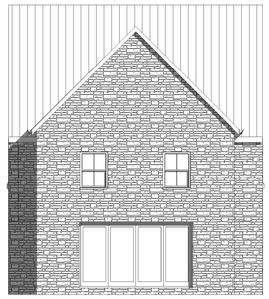


Proposed Rear Elevation
1 : 100

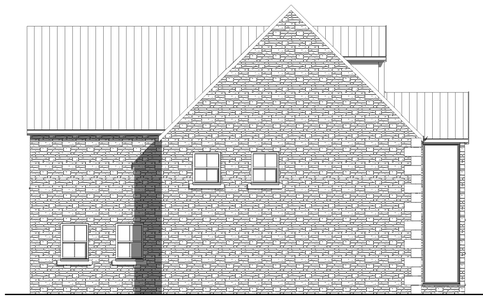

Proposed Side Elevation (2)
1 : 100




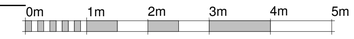


VISUAL SCALE 1:50 @ A1




VISUAL SCALE 1:100 @ A1

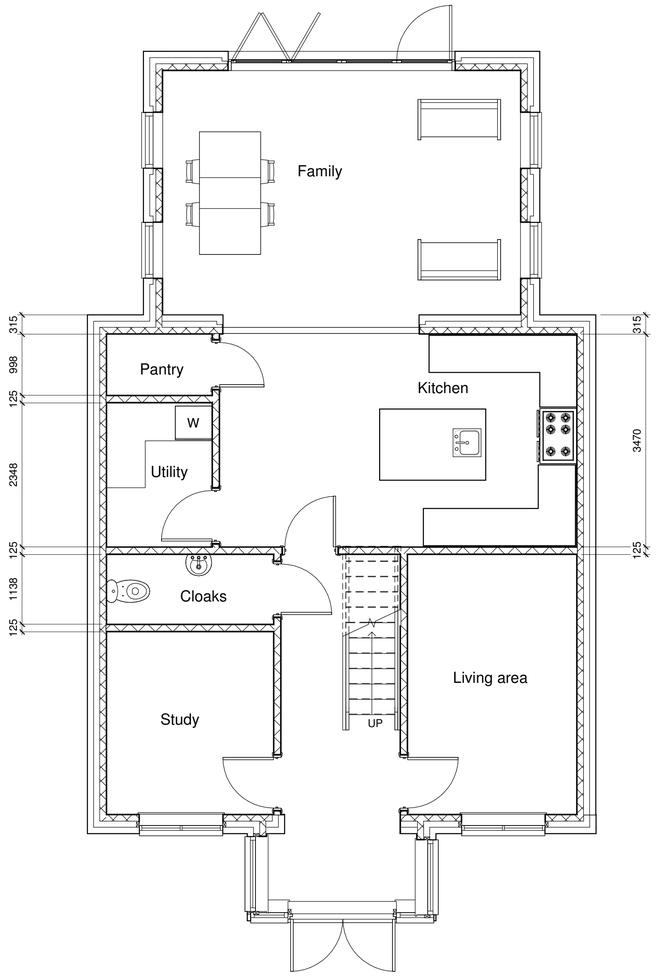

Proposed Ground Floor PLan
1 : 50

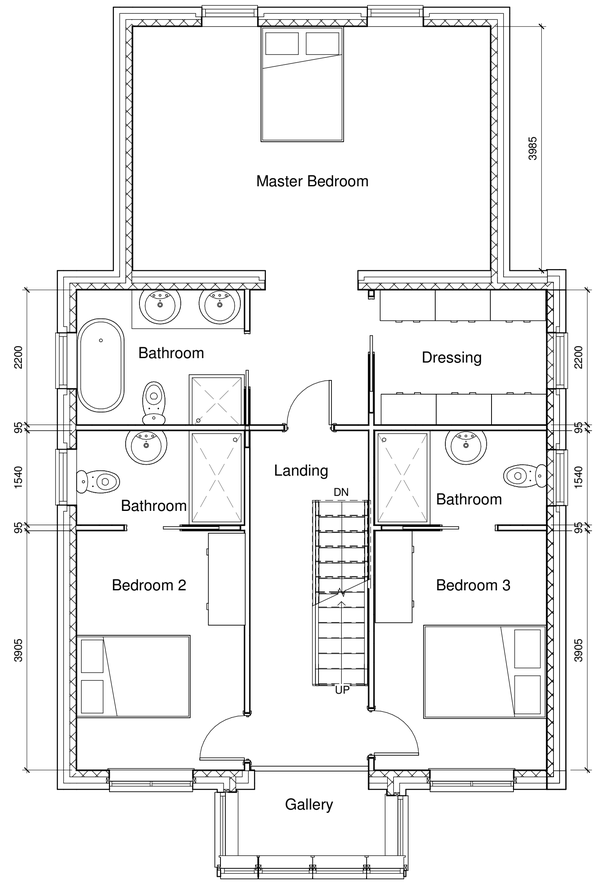

Proposed First Floor Plan
1 : 50

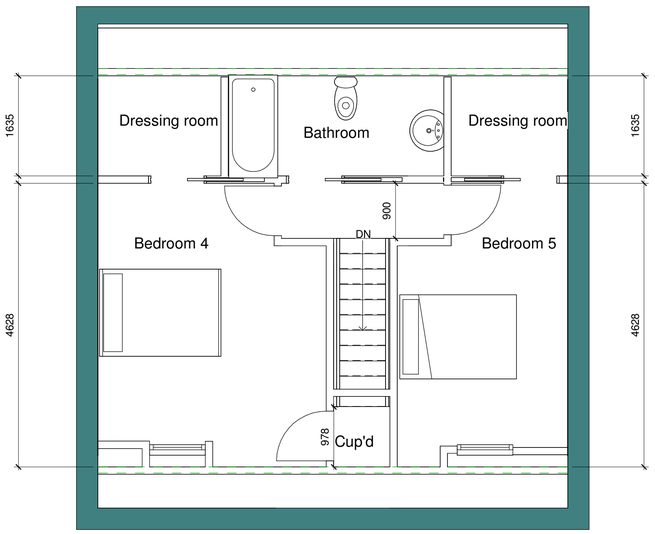

Proposed Second Floor
1 : 50

Rev	Description	Date

HARRISON & COOKE DEVELOPMENTS LTD

Unit B, Short Street
Spalding. Lincs. PE11 1EW
01775 562713

PROJECT

Proposed Develoment of Six Dwellings at Mill Drove South, Cowbit. Spalding, Lincolnshire.

CLIENT

Harrison & Cooke Developments Ltd

DRAWING

Dwelling Type 1

Proposed Floor Plans
Proposed Elevations

DRAWING NUMBER:	DATE:
HCD-0614-23-01	02/17/23
DRAWN BY: RW	SCALE (@ A1): As Shown

COPIES OF THESE DRAWINGS MUST NOT BE TAKEN, TRACED OR ALTERED FOR ANY PURPOSE OTHER THAN THAT FOR WHICH THEY ARE ISSUED WITHOUT WRITTEN PERMISSION OF HARRISON AND COOKE LTD. THESE SERVICES ARE PRODUCED ONLY FOR THE PURPOSE OF OBTAINING PLANNING OR BUILDING REGULATIONS APPROVAL AND DO NOT CONTAIN A FULL SPECIFICATION FOR THE PROPOSED WORK AND MUST NOT BE USED AS A CONTRACT DOCUMENT ALONE.
THE PROPOSED WORK WILL NOT BE SUPERVISED/INSPECTED BY HARRISON AND COOKE (unless agreed separately in writing) AND THEREFORE WE HAVE NOT BEEN APPOINTED
BUILDER/CONTRACTORS RESPONSIBILITY TO CONTROL WORKMANSHIP/MATERIALS AND SPECIFICATION AND ANY VARIATIONS TO THE CONTRACT, IT IS NEITHER PRACTICAL OR REASONABLE TO SHOW ALL THE RELEVANT MATTERS ON THE DRAWINGS, THE FACT THAT MATTERS ARE NOT MENTIONED DOES NOT ALEVIATE THE BUILDER/CONTRACTOR FROM RESPONSIBILITES OF NON-COMPLIANCE IN CARRYING OUT THE WORK. ALL WORKS AND MATERIALS TO BE FITTED AND INSTALLED TO THE MANUFACTURERS INSTRUCTIONS AND COMPLY WITH THE MANUALS AND APPROVED DOCUMENTS OF THE BUILDING REGULATIONS AND CURRENT NHBC TECHNICAL REQUIREMENTS CODES OF PRACTICE, BRITISH STANDARDS OR EUROPEAN CODE etc. ALL MEASUREMENTS ON THIS DRAWING ARE NOT TO BE SCALED FOR CONSTRUCTION/ORDERING PURPOSED. ALL DIMENSIONS FOR SETTING OUT OF THE WORKS AS SHOWN ON THE DRAWING TO BE CHECKED BY THE BUILDER/CONTRACTOR PRIOR TO THE COMMENCEMENT OF WORK AND ANY DISCREPANCIES REPORTED IMMEDIATELY. WHERE APPLICABLE DIMENSIONS SHOWN ARE EITHER THE MINIMUM OR MAXIMUM PERMISSIBLE AND MUST BE CHECKED ON SITE. NO RESPONSIBILITY FOR SITE SOIL SURVEY IS UNDERTAKEN PRIOR TO COMMENCEMENT OF WORKS. THE ACTUAL POSITIONING OF APPARATUS MUST BE ESTABLISHED BY THE BUILDER/CONTRACTOR PRIOR TO COMMENCEMENT OF WORK AND REPOSITIONED TO SUIT THE INDIVIDUAL SERVICE SUPPLIERS INSTALLATION RECOMMENDATIONS.
HARRISON AND COOKE WILL NOT SHARE ANY CONFIDENTIAL INFORMATION WITH OTHER PARTIES WITHOUT YOUR CONSENT.
HEALTH & SAFETY
the client is to ensure that the appointed contractor is familiar with and complies with Health & Safety for Building Sites and Work Places.