
SHDC
Planning & Development
- 2 MAY 2003
Ref C548/03


1:200

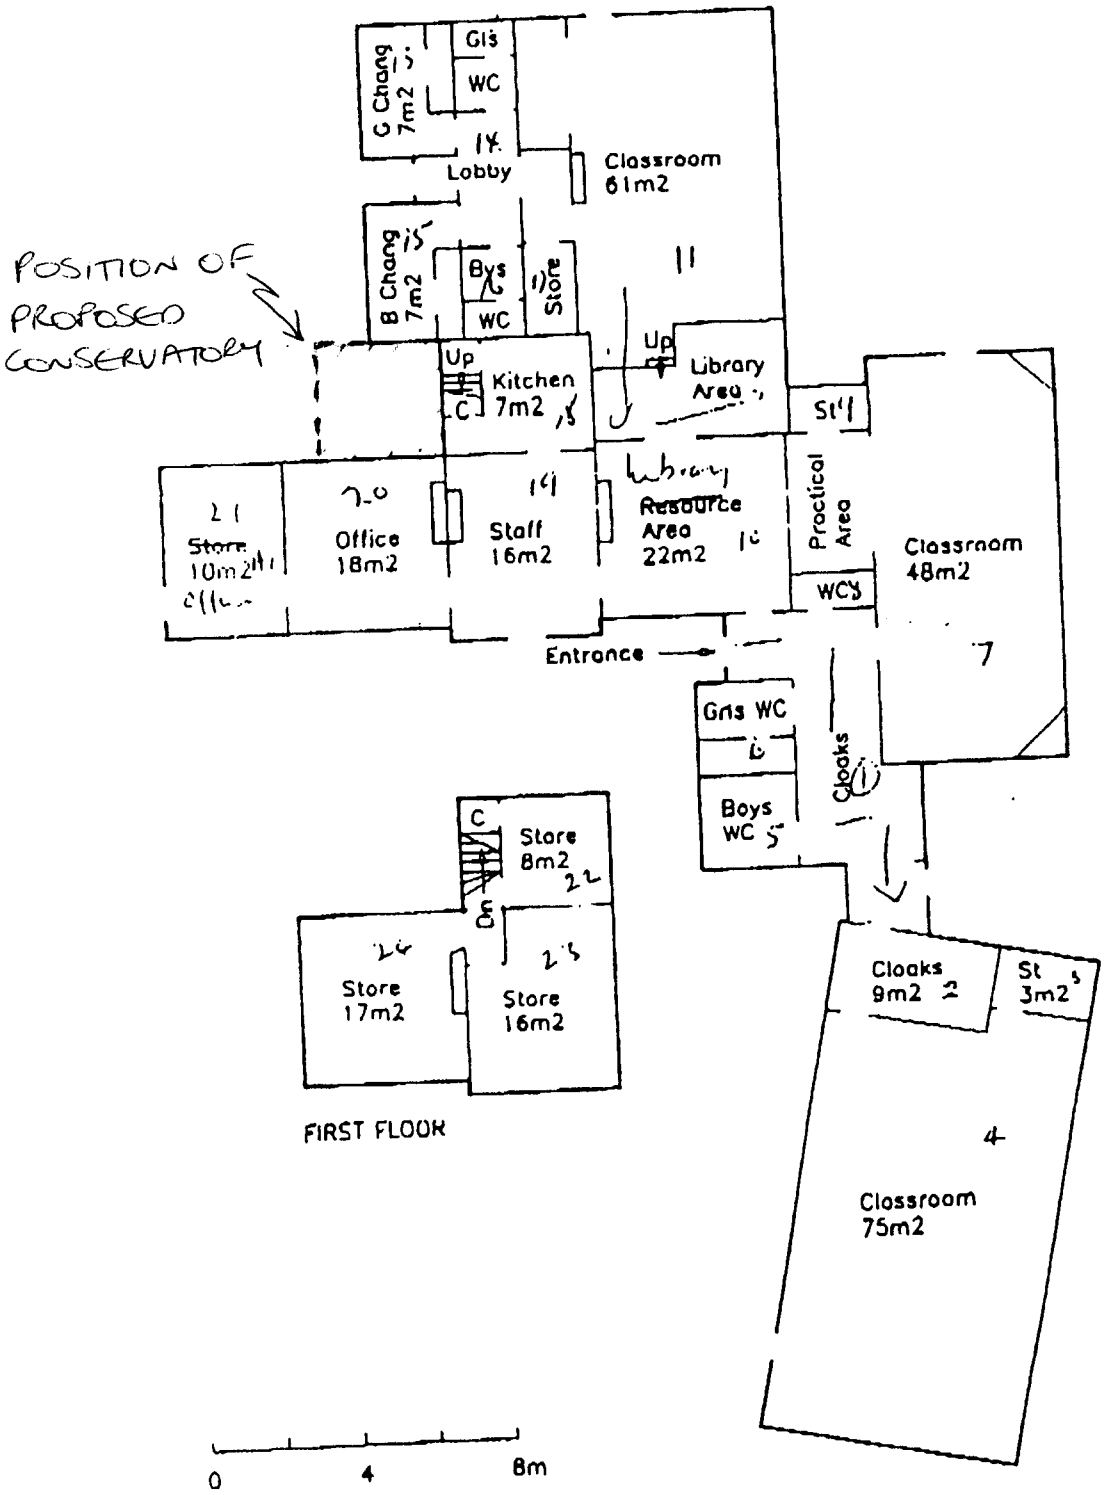

COWBIT ENDOWED CE (A) PRIMARY SCHOOL

UPRN H0010


L&BC Property

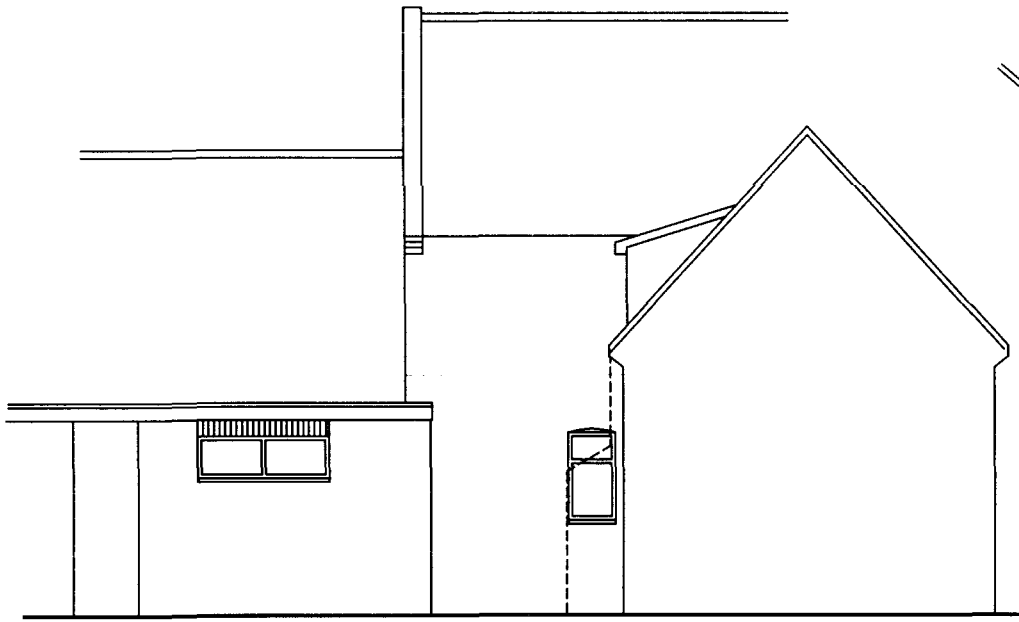

Side Elevation.



Side Elevation.

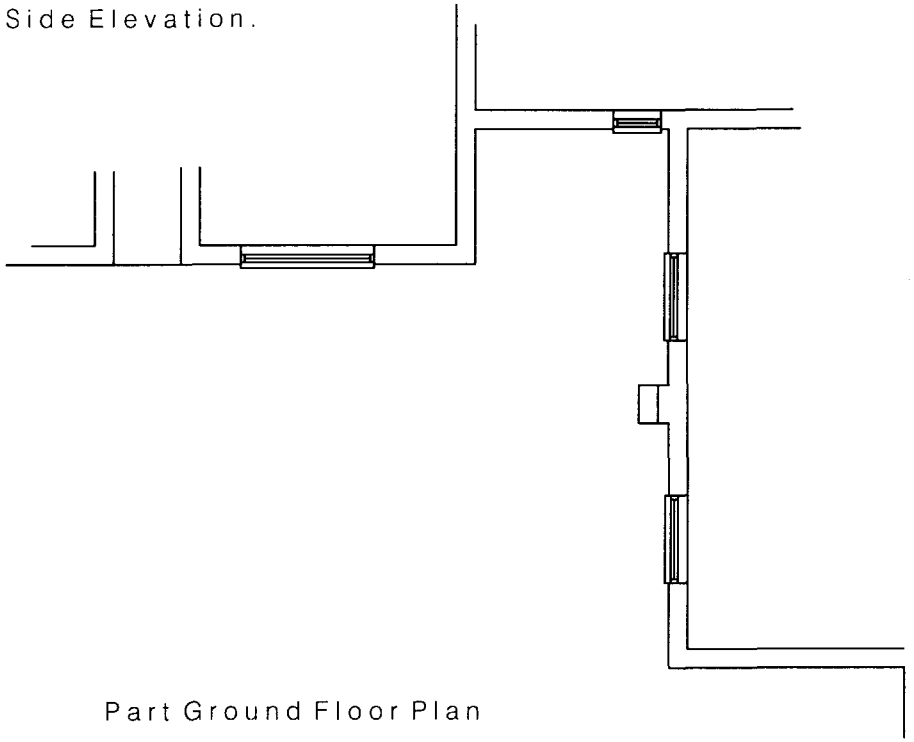

Part Ground Floor Plan

SHDC
Planning & Development
- 2 MAY 2003
Ref C/548/03

Notes

1. All dimensions must be checked on site and not scaled from this drawing. Any discrepancies to be reported to the office before.
2. The Contractor shall make a survey of the site and shall be responsible for obtaining all permissions and approvals necessary for the proper construction of works as indicated.

Client
St MARYS PRIMARY SCHOOL

Job Title
PROPOSED CONSERVATORY
BARRIER BANK
COWBIT
SPALDING

Drawing Title
EXISTING

©Copyright

ELEVATION
ELEVATION PROJECTS LTD

DESIGN - CONSTRUCTION
PROJECT MANAGEMENT

16 Wright Street Hull HU2 8JU

Telephone 01482 587704
Fax 01482 587714
Email forename@elevationprojects.co.uk


Revisions	Date	Description	DR	CH
A				

Status
PLANNING

Scale	Date
A4- 1:100	21/04/03


Drawn By	Checked	Approved
RDIB		

Drawing No.	Rev
2025/188/01	

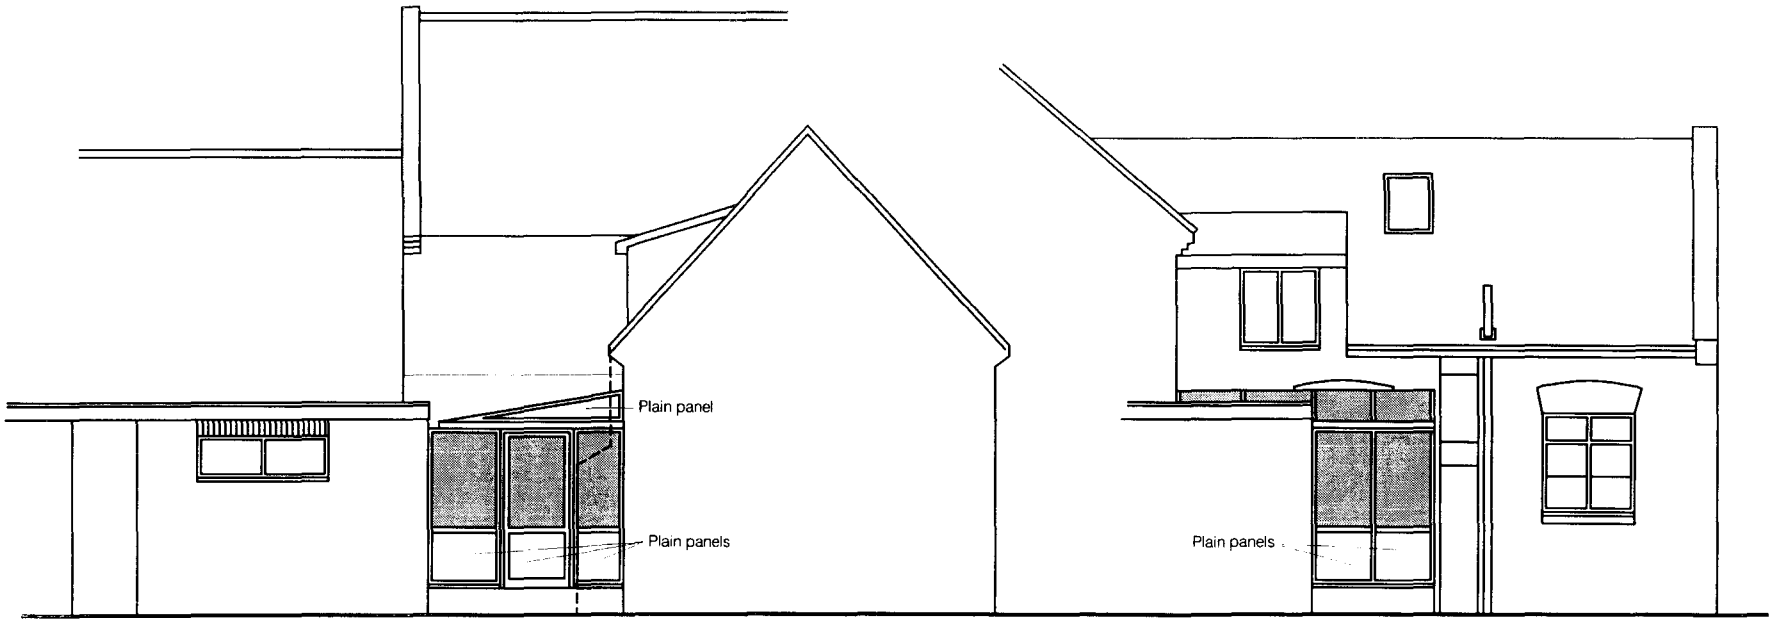

Side Elevation.

Rear Elevation.

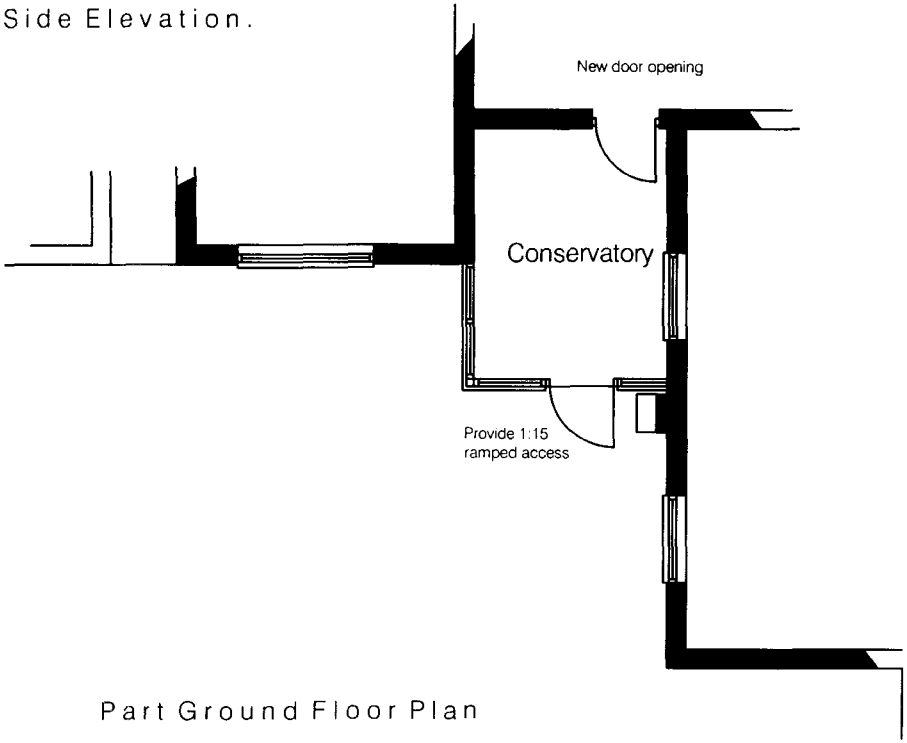

Part Ground Floor Plan

C5495/03

Notes

1. All dimensions must be checked on site and not scaled from this drawing. Any discrepancies to be reported to the office before ...
3. The Contractor shall make a survey of the site and shall be responsible for obtaining all necessary and levels necessary for the proper construction of works as indicated.

Client

St MARYS PRIMARY SCHOOL

Job Title

PROPOSED CONSERVATORY
BARRIER BANK
COWBIT
SPALDING

Drawing Title

PROPOSED

©Copyright

ELEVATION

ELEVATION PROJECTS LTD
DESIGN - CONSTRUCTION
PROJECT MANAGEMENT
16 Wright Street Hull HU2 8JU
Telephone 01482 587704
Fax 01482 587714
Email forename@elevationprojects.co.uk

Revisions	Date	Description	DR	CH
A				

Status PLANNING

Scale	Date
A4 1:100	20/04/03

Drawn By	Checked	Approved
RDIB		

Drawing No 2025/188/02 Rev