


Do not scale directly from this drawing. All discrepancies are to be brought to the attention of the Practice.
The copyright to this drawing is owned by Trevor A Clay RIBA Ltd.

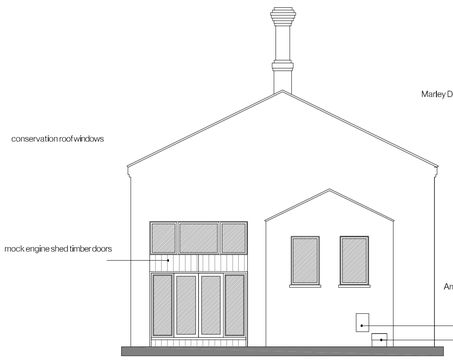


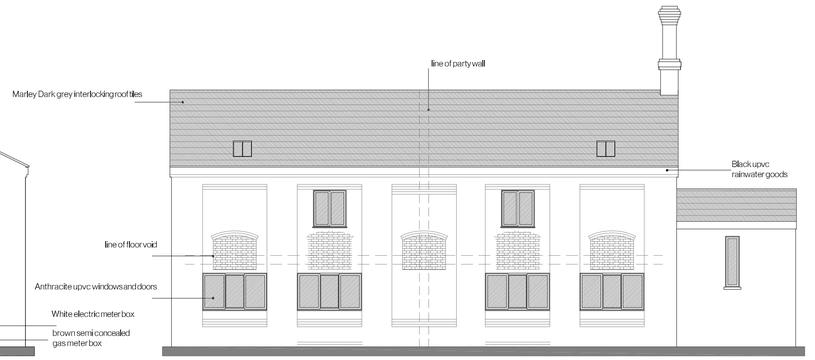


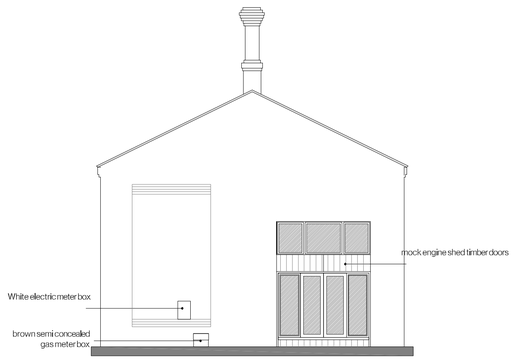



PROPOSED ELEVATIONS

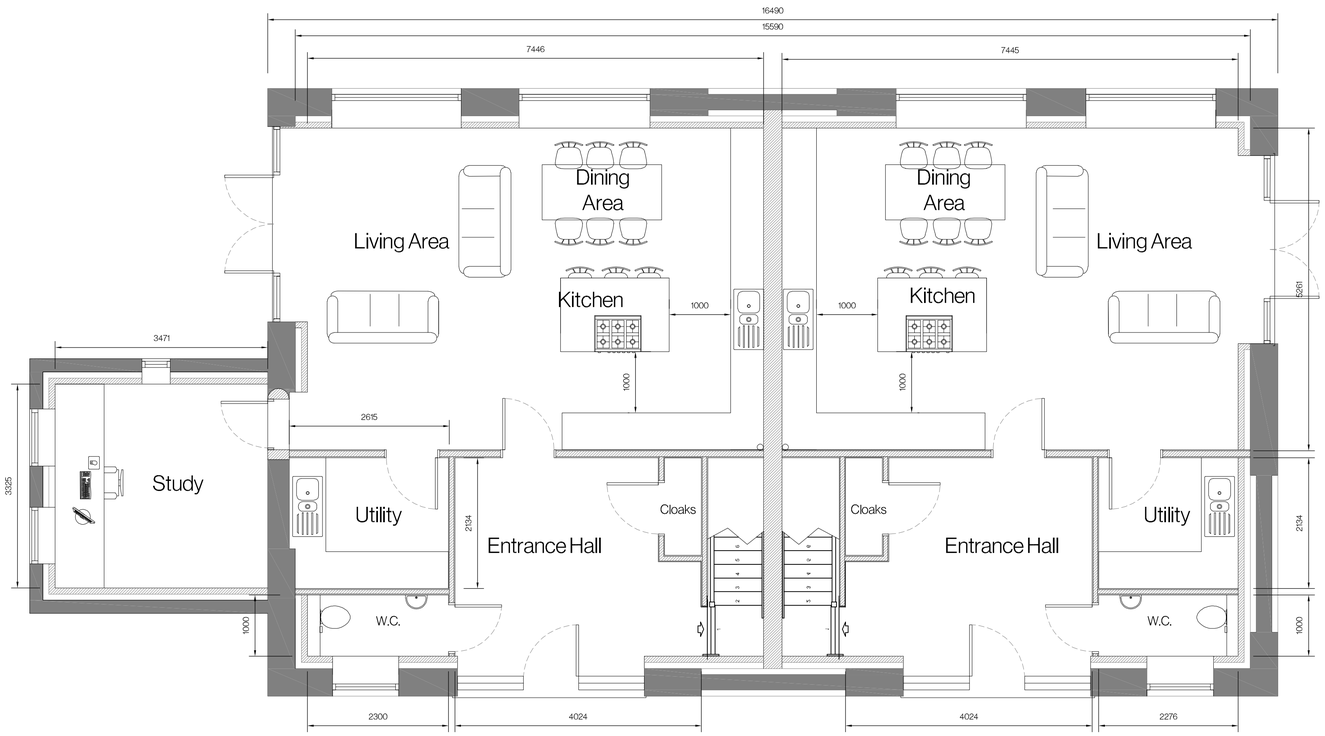

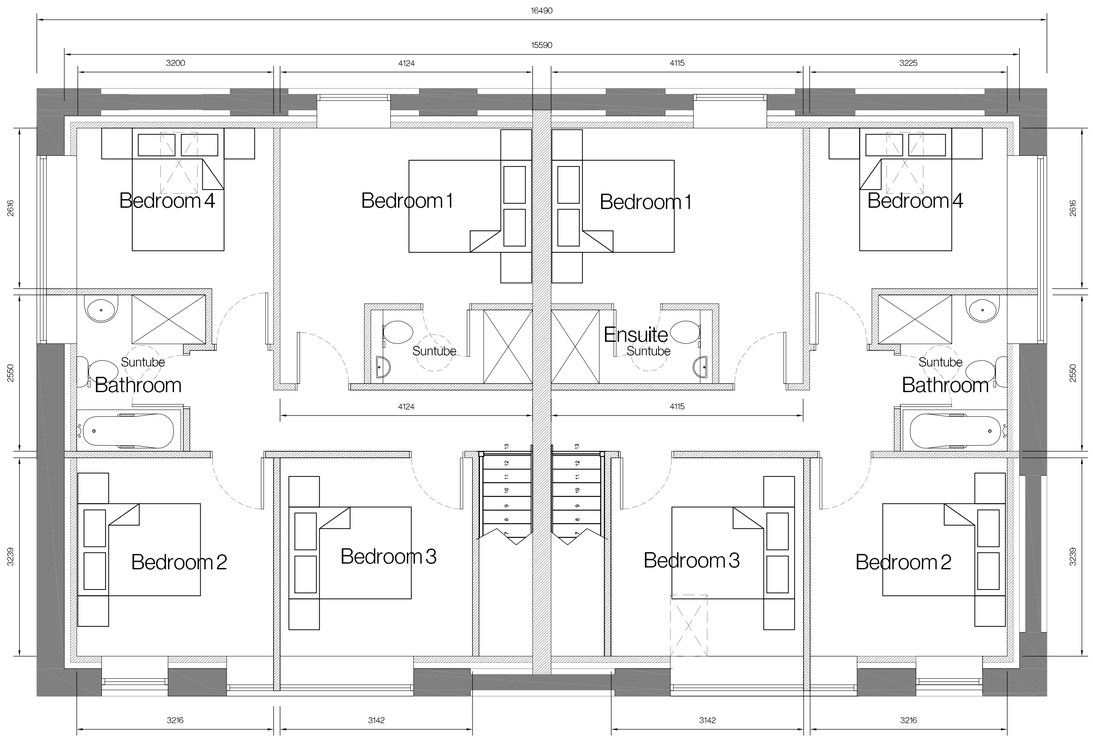

PROPOSED FLOOR PLAN

Revision	Date	Drawn	Description
E	08/05/2026	AWM	Amendment to gable fenestration and addition of roof window to bedroom 4
D	11/03/2026	AWM	Further amendment to external design
C	26/02/2026	AWM	Further amendment to external design
B	19/02/2026	AWM	Further amendment to external design
A	12/02/2026	AWM	Amendment to external design

Client: Pippard Construction

Project: Proposed Residential Development of 5 Detached Dwellings
Pumping Station Mill Drove South Cowbit Spalding PE12 6FS

Drawing: Planning (Plots 4 & 5)

Scale: 1:50, 1,100, @ A1 Drawn: AWM Checked: TAC Date: 01/12/2025

Drawing No.: 24/672/PA/003E

Trevor A Clay RIBA Ltd, 14 Old Fendike Road, Weston Hills, Spalding, Lincs. PE126DD
01406 380027 07778 597975 trevor@tacarchitects.co.uk www.tacarchitects.co.uk