
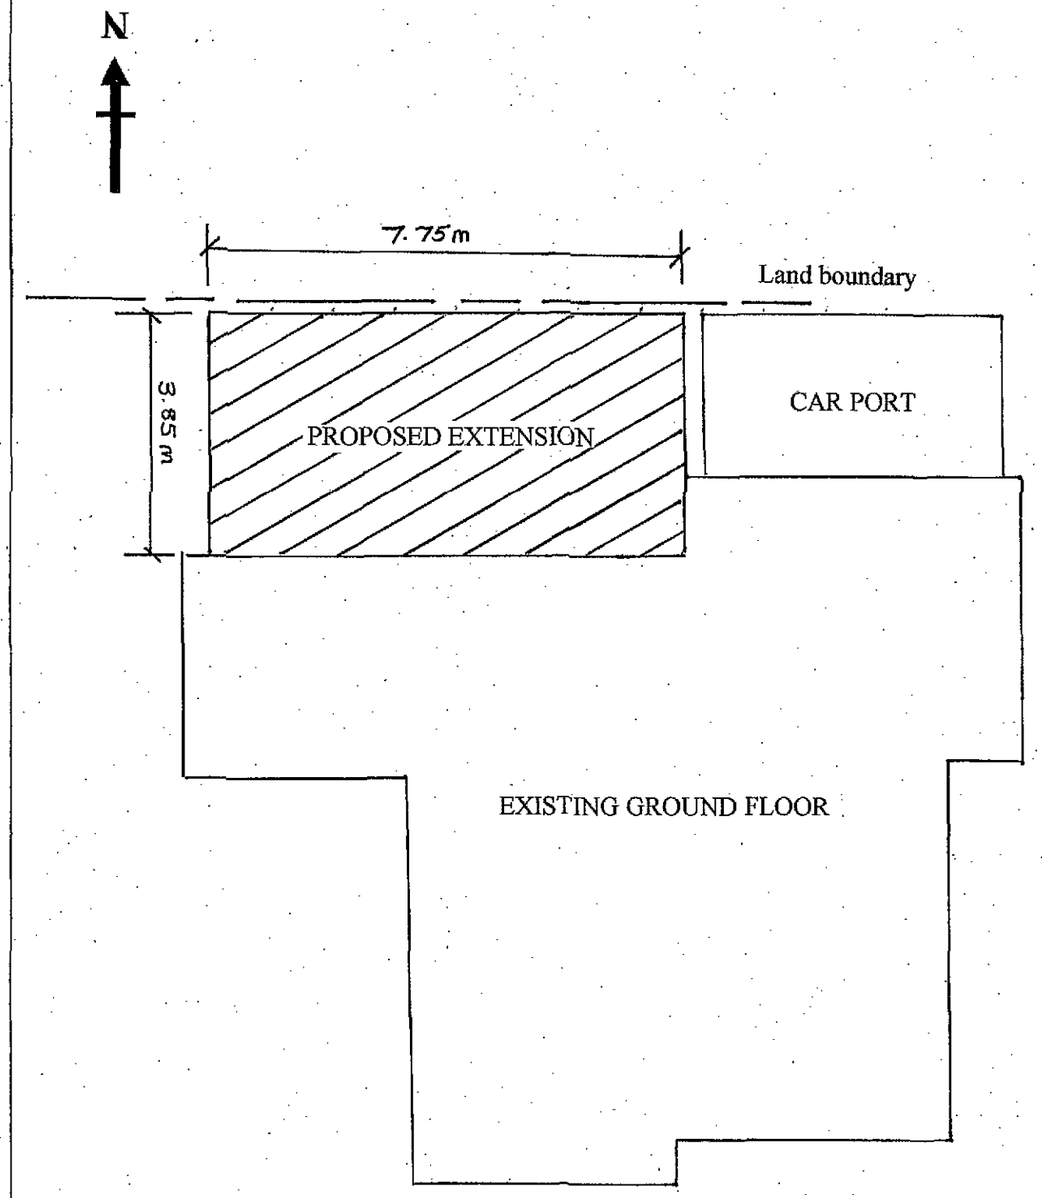


Ground Floor Plan
Scale 1:100

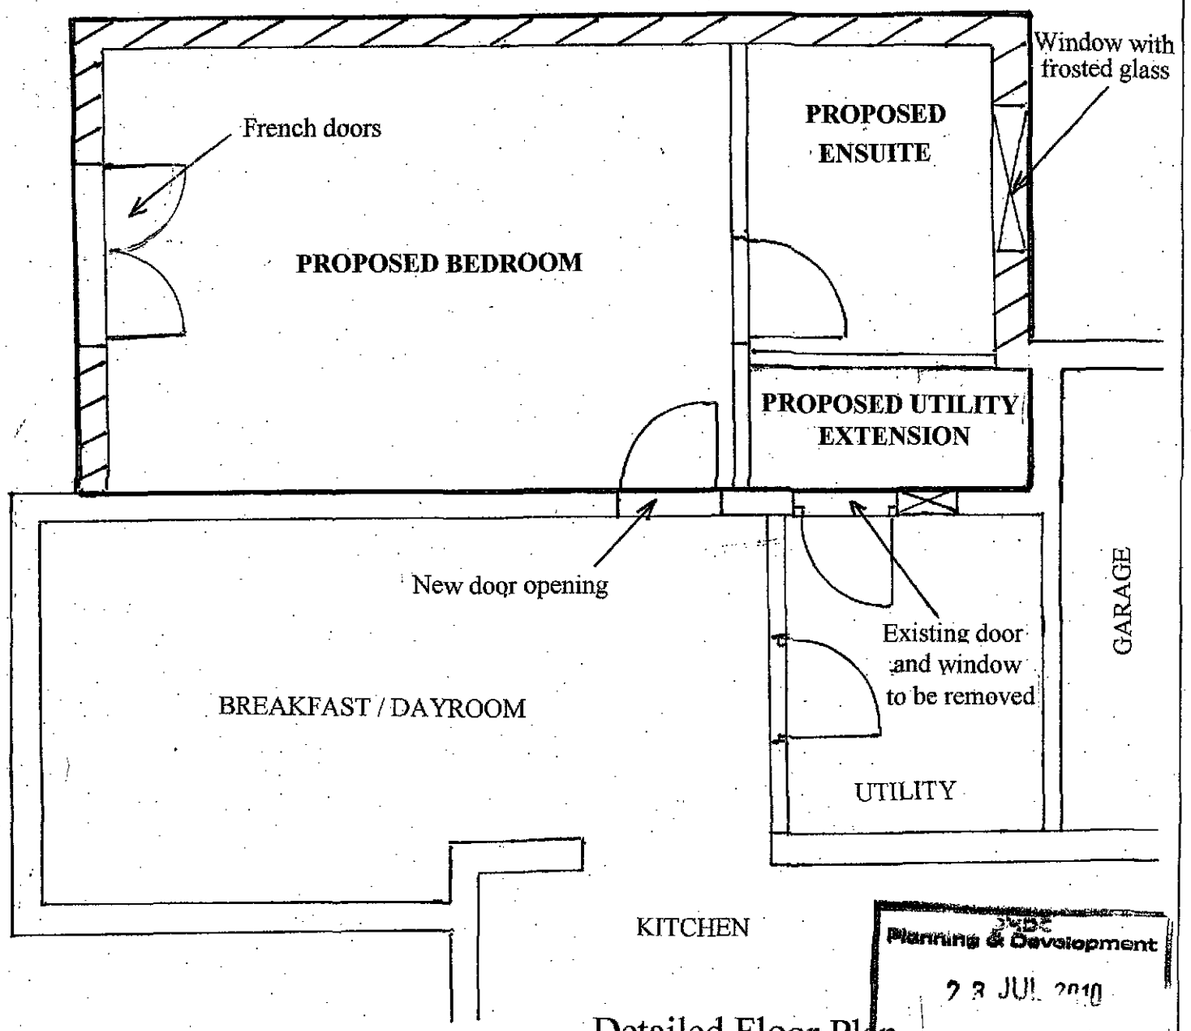

Detailed Floor Plan
Scale 1:50

Planning & Development
23 JUL 2010
Ref: 0583-10

Please note that there is an existing planning approval for an extension of 6.1m by 3.85m, reference H01/0901/05, which will be exercised prior to its expiry date in August of this year. This application covers extending the length of existing approved development from 6.1 m to 7.75m


PROPOSED EXTENSION AT 8 ORCHARD, WAY STONEGATE, COWBIT.
FLOOR PLANS
Drg No. 8 / OWC / 265/80




WEST ELEVATION
Scale 1:50




EAST ELEVATION
Scale 1:50

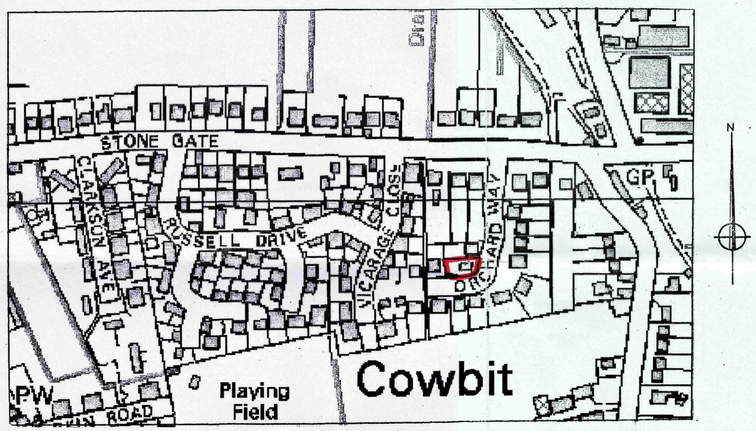

LOCATION PLAN
Scale 1:2500

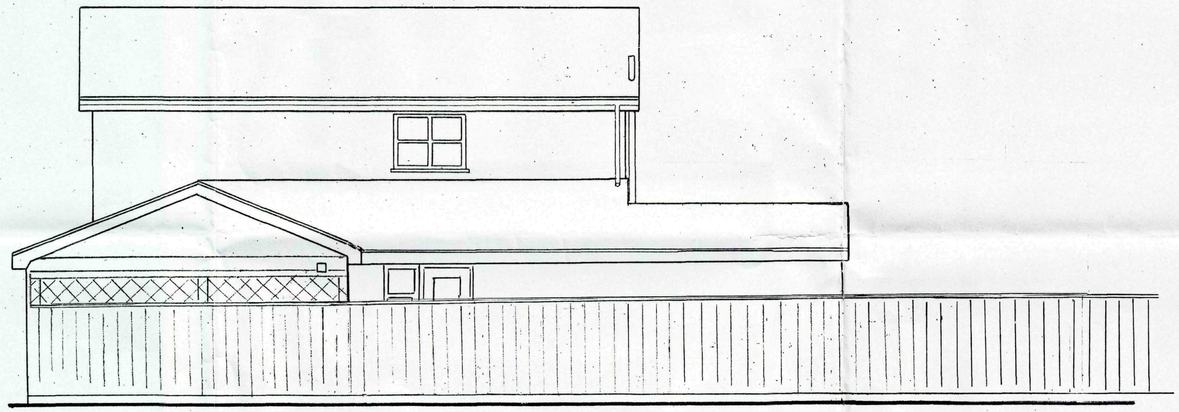

NORTH ELEVATION
Scale 1:50

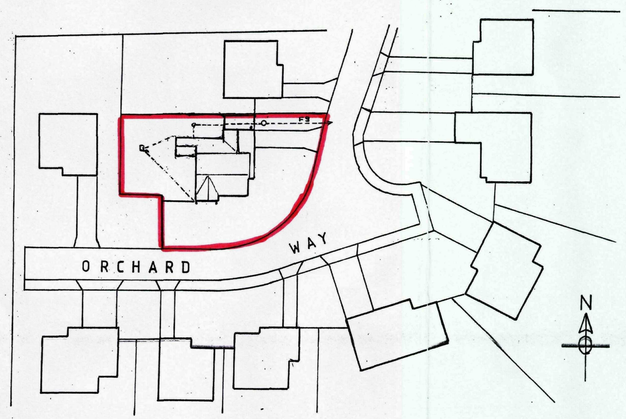

SITE PLAN
Scale 1:500



Notes

Existing building

Butterley Heather Wirecut Rustic facing bricks with Redland Regent Farmhouse red roof tiles.

SHDC
Planning & Development
14 JUL 2010
Ref: 0583-10

Project
EXISTING ELEVATIONS

Title
PROPOSED EXTENSION TO No. 8
ORCHARD WAY, STONEGATE, COWBIT.

Scale	Date	Sheet Size
As shown		A1

Drawn	Traced	Checked	Approved

Drg. No. 8/OWC/265/478/rev A

Revision


OZALID (UK) LTD.




WEST ELEVATION
Scale 1:50




EAST ELEVATION
Scale 1:50

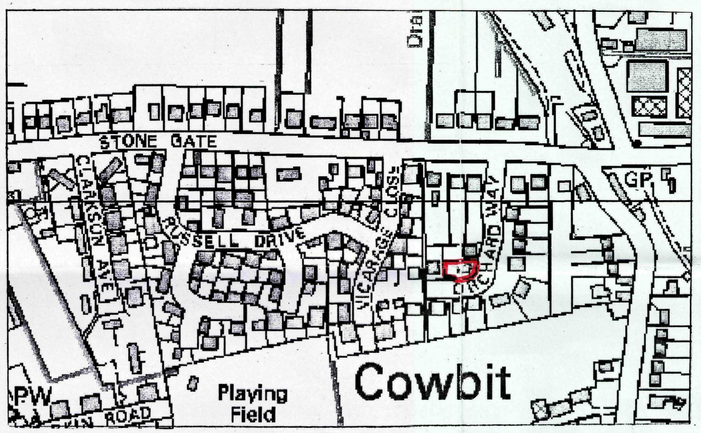

LOCATION PLAN
Scale 1:2500

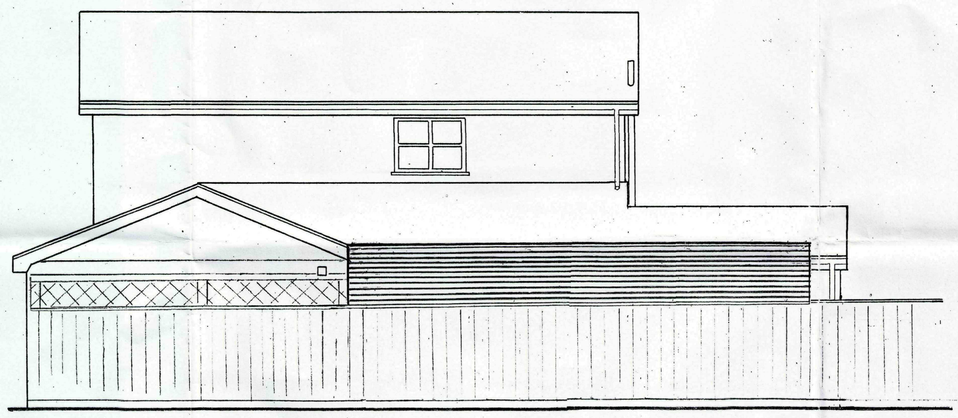

NORTH ELEVATION
Scale 1:50

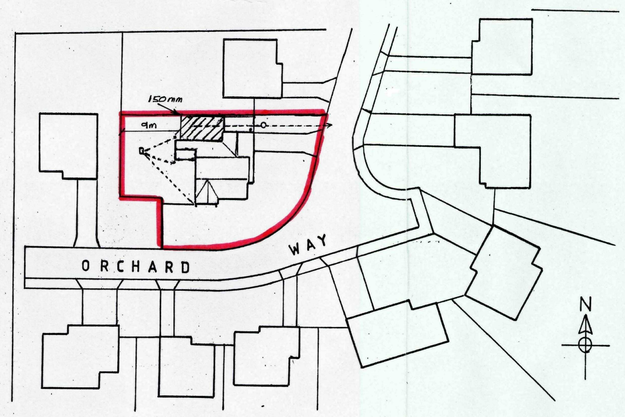

SITE PLAN
Scale 1:500

Notes

Existing building

Butterley Heather Wirecut Rustic facing bricks with Redland Regent Farmhouse red roof tiles.

Proposed extension

Brickwork to match existing facing brick in colour and texture. Roof to be asphalt or fibreglass flat roof, grey in colour. External double doors and window to be white PVc. Roof drainage to be black plastic to match existing. Overall dimensions 7.75m by 3.85m by 3m high

Note

North elevation shows existing boundary fence to give true representation of view from neighbouring property. There will be no openings, vents or drainage along the north elevation

SHDC
Planning & Development
14 JUL 2010
Ref: 0583-10

Project

Title
PROPOSED EXTENSION TO No. 8
ORCHARD WAY, STONEGATE, COWBIT.

Scale		Date	Sheet Size
As shown			A1
Drawn	Traced	Checked	Approved

Drg. No. 8/OWC/265/479

Revision

DEALIS KIRT LYD.