




SOUTH WEST ELEVATION

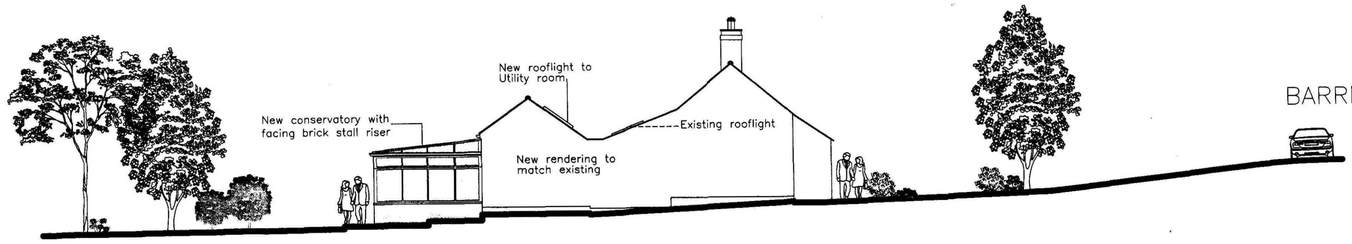


SOUTH EAST ELEVATION

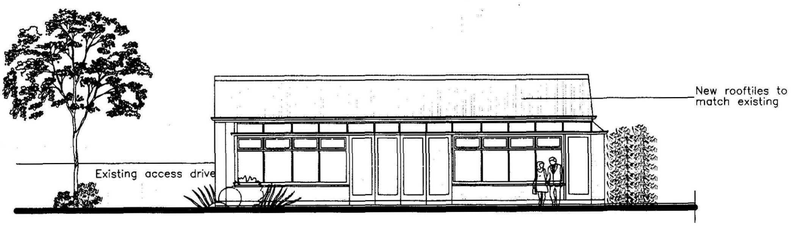

NORTH EAST ELEVATION

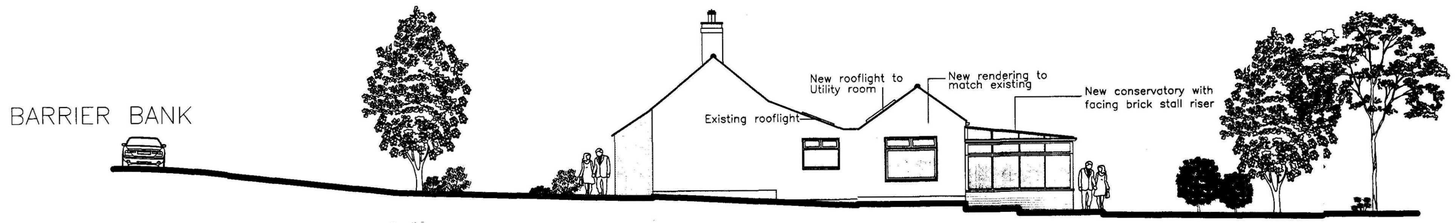

NORTH WEST ELEVATION

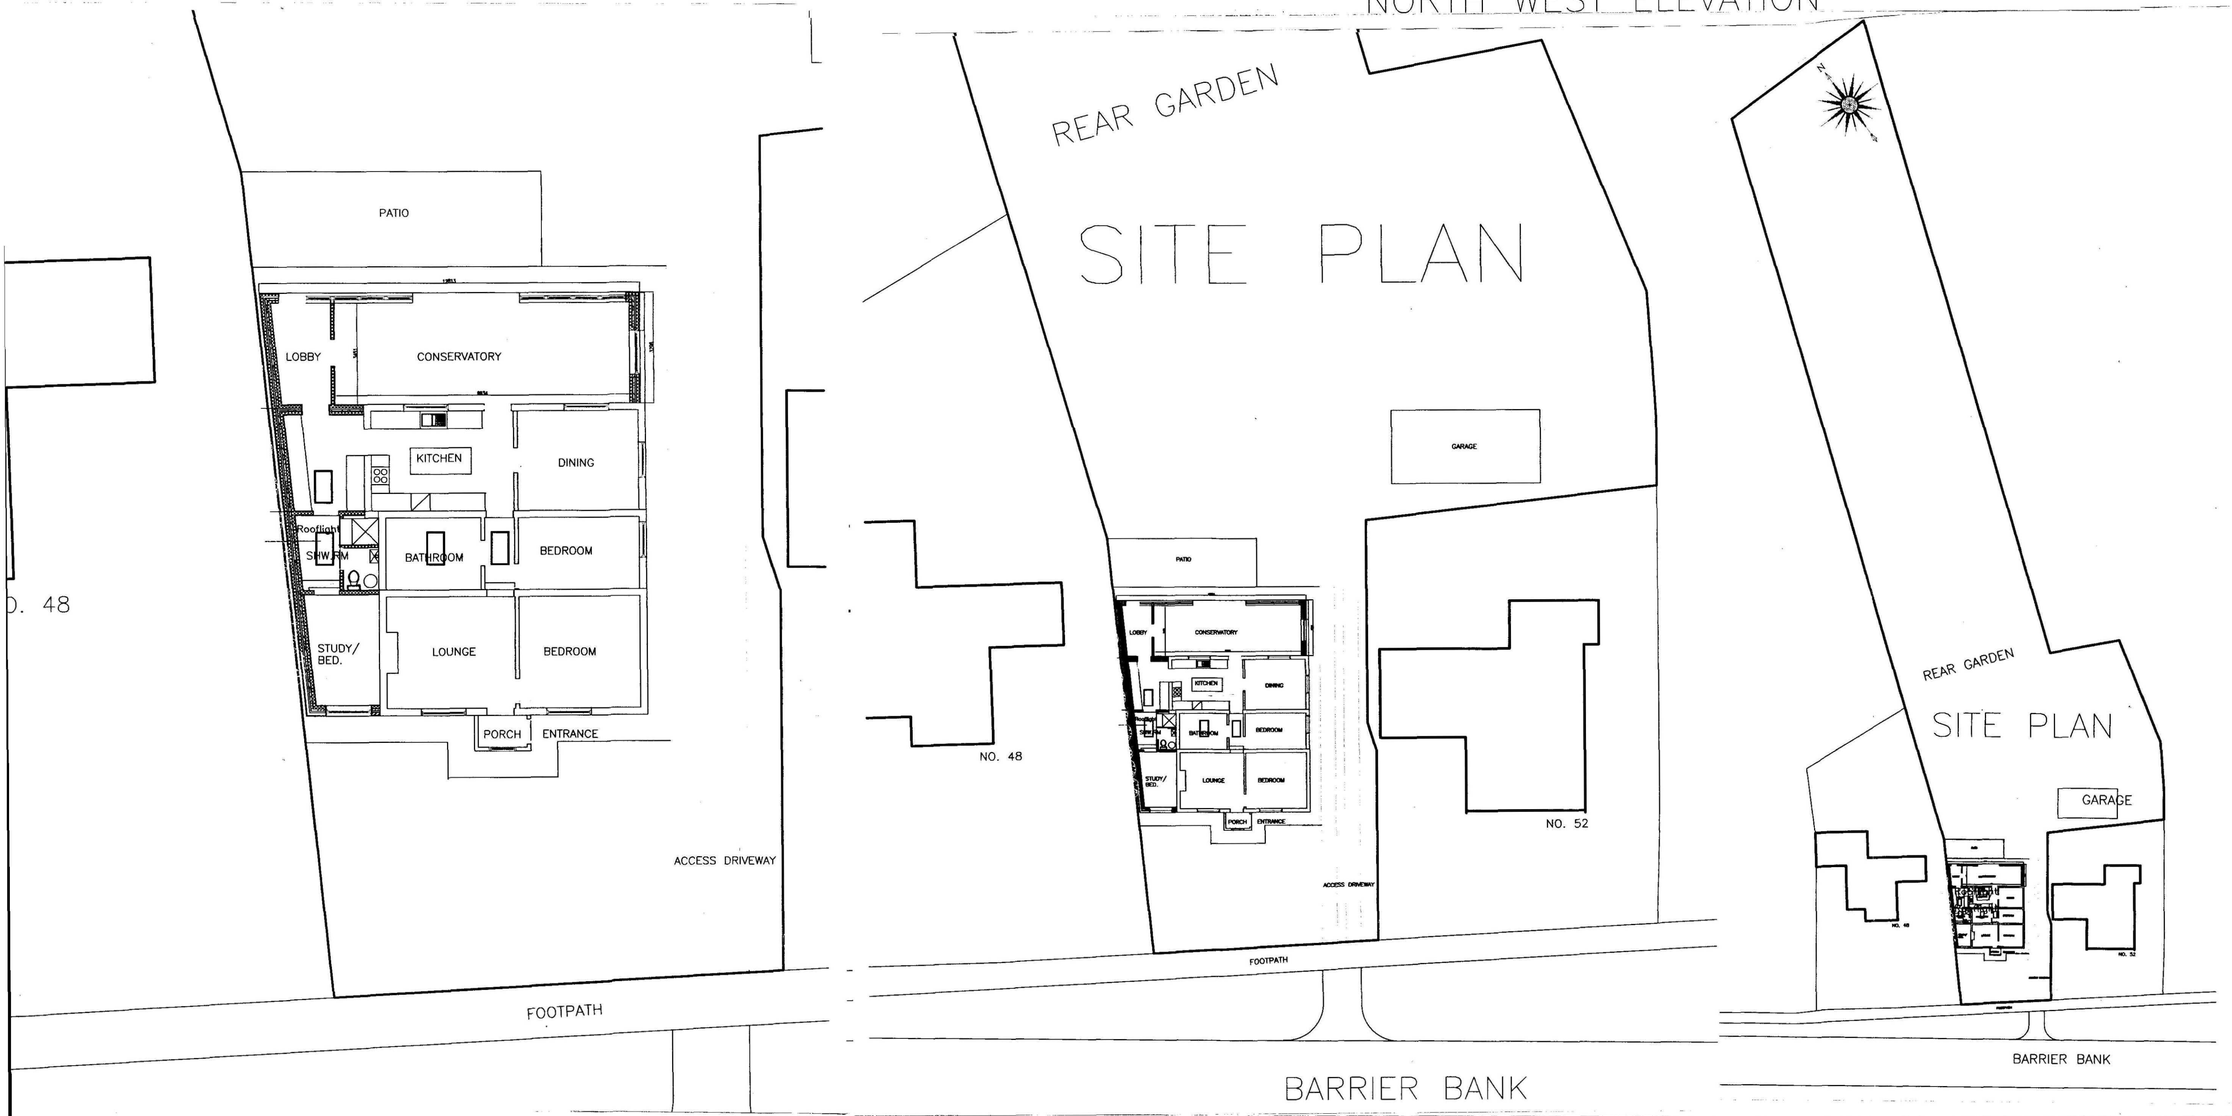

SNDC
Planning & Development
0 4 AUG 2011
Ref: 0593.11

JOHN D LYNCH
partnership
CHARTERED ARCHITECTS

Client
Mr Leverton

Project
Alterations and extensions to 50 Barrier Bank

Drawing
Design drawing

Date:-	*Drawn*
July 2011	JDL
Job No. 1710	*Drawing No.* AD/2
Scale 1:100, 1:200 1:500, 1:1250	*Revision* Rev. C