

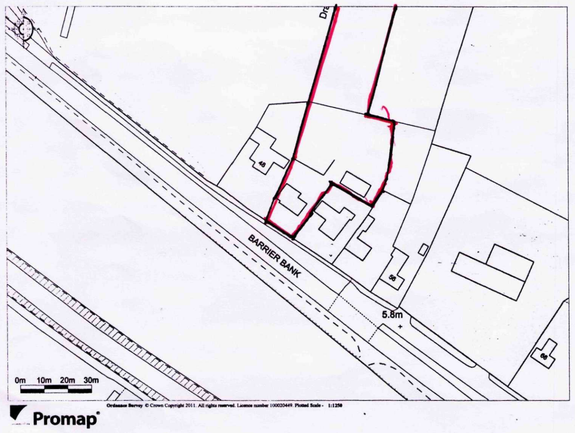
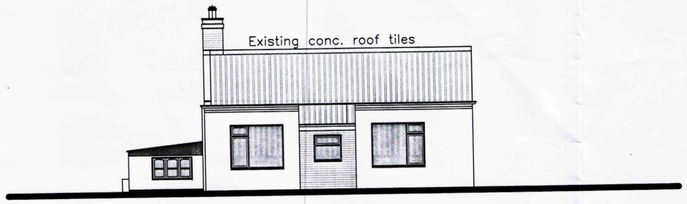




SOUTH ELEVATION

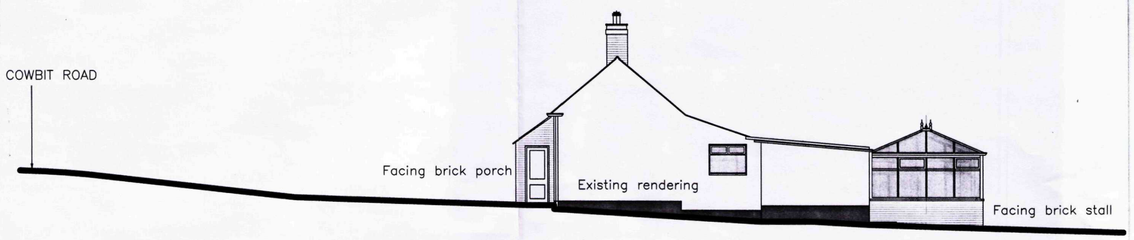



WEST ELEVATION

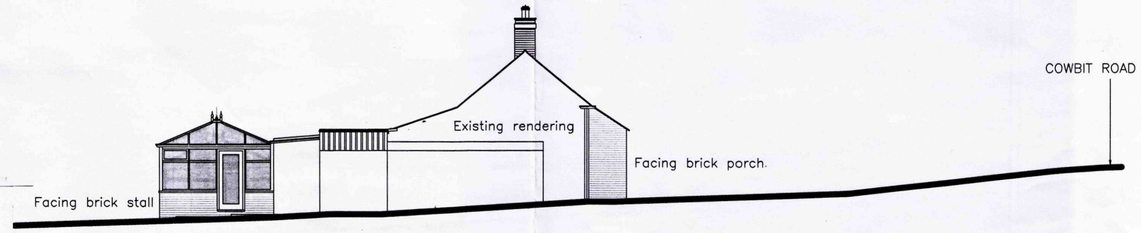



EAST ELEVATION

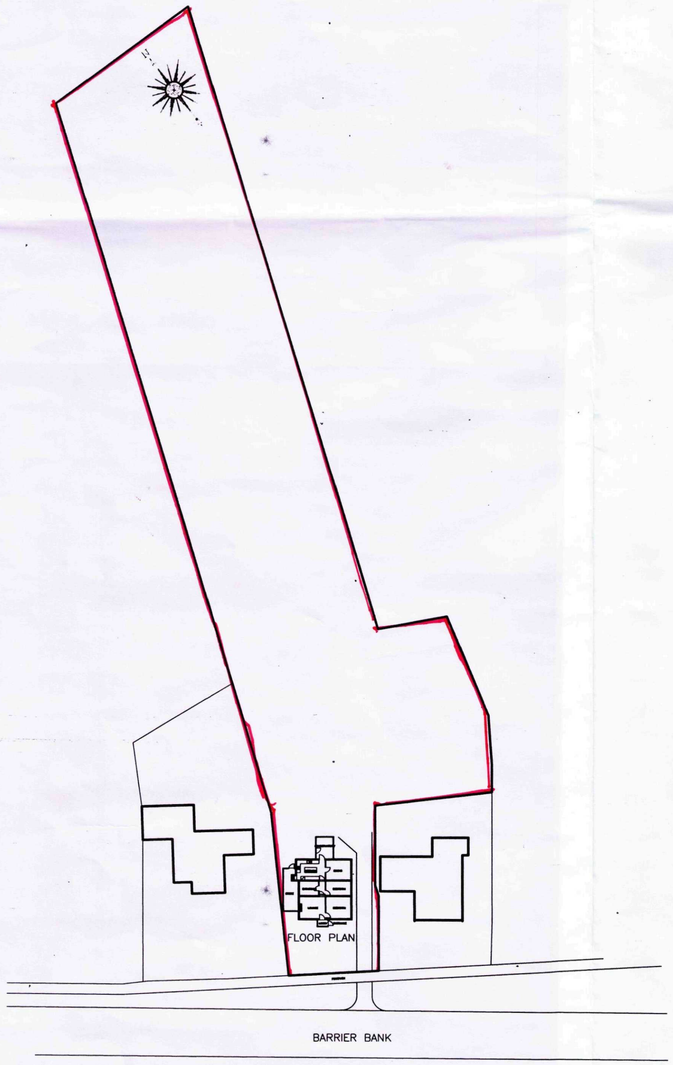

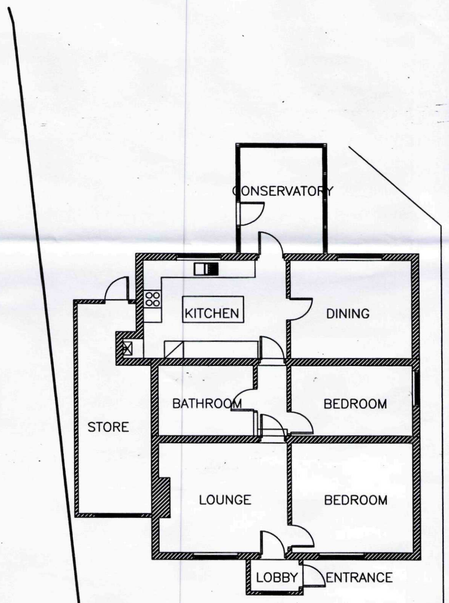
FLOOR PLAN

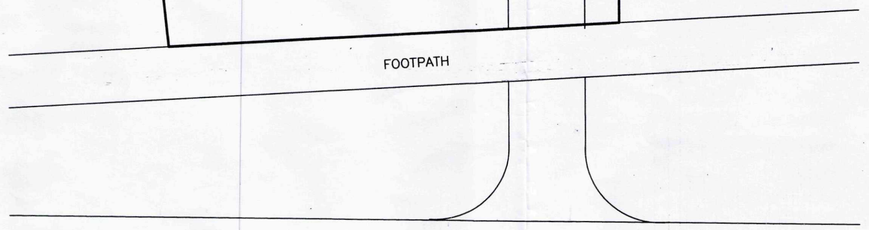


BARRIER BANK




NORTH ELEVATION

Planning & Development
04 AUG 2011
Ref: 0593-11

JOHN D LYNCH partnership
CHARTERED ARCHITECTS

Client: Mr Leverton

Project: Alterations & Extensions to 50 Barrier Bank, Cowbit

Drawing: Drawing of existing dwelling

| Date | Drawn |
|---|---|
| Mar 2011 | JDL |
| Job No. 1710 | Drawing No. AL/1 |
| Scale 1:100, 1:500 1:1250 | Revision A |