


Existing Front Elevation 1:100




Existing Side Elevation 1:100

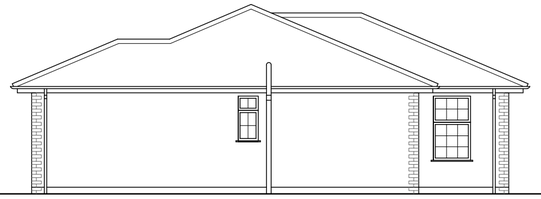

Existing Rear Elevation 1:100




Existing Side Elevation 1:100

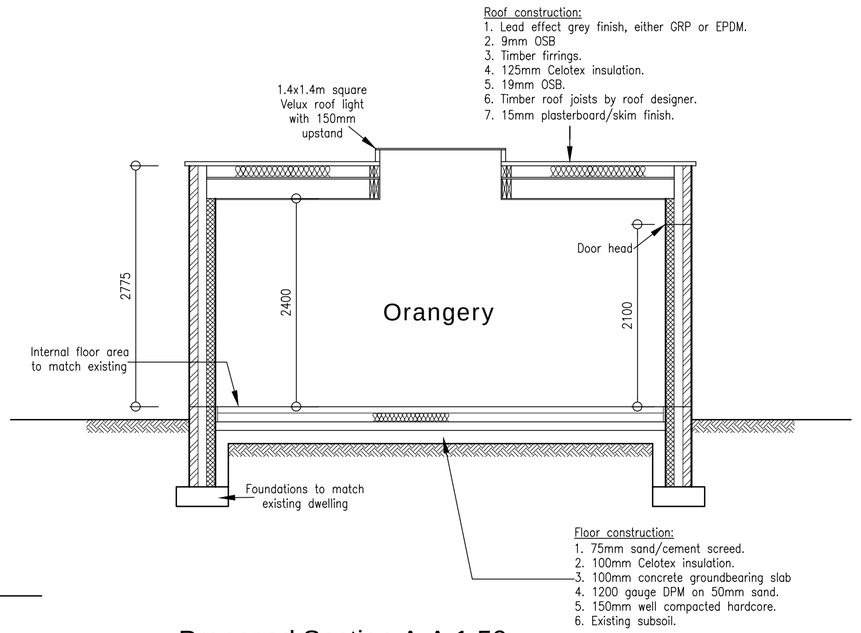


Proposed Section A-A 1:50



Proposed Front Elevation 1:100

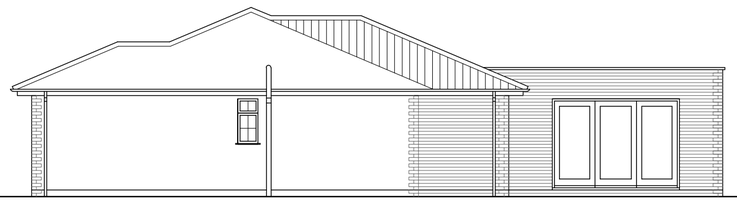

Proposed Side Elevation 1:100

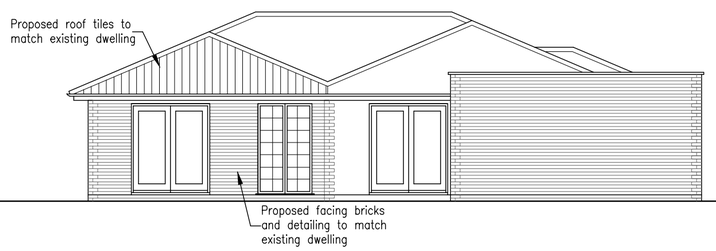

Proposed Rear Elevation 1:100



Proposed Side Elevation 1:100

Peter Humphrey Associates Ltd.
ARCHITECTURAL DESIGN AND BUILDING

PROJECT

Proposed Rear Extension to Dwelling

SITE

17
Millfoil Lane
Cowbit
Lincs
PE12 6XF

DRAWING TITLE

BREGS DRAWING 3

CLIENT

Mr & Mrs Mawhinney

DATE March 2021 SCALE as shown JOB No. BR03A

COPYRIGHT: THIS DRAWING MUST NOT BE ISSUED, LOANED OR COPIED WITHOUT THE CONSENT OF PETER HUMPHREY ASSOCIATES

Peter Humphrey Associates
ARCHITECTURAL DESIGN AND BUILDING
TELEPHONE: 01945 466 966
FAX: 01945 466 433
E-MAIL: info@peterhumphrey.co.uk
31 OLD MARKET WISBECH CAMBS PE13 1NB

Fenland District Council
Building Design Awards
Building Excellence in Fenland
Category Winner 08,09,10
Overall Winner 2010