
M2 BUILDING CONSULTANTS LLP
8 TEAL GROVE, COWBIT, SPALDING, LINCS. PE12 6XG
TEL / FAX 01406 380139
E MAIL:jane@m2buildingconsultants.co.uk

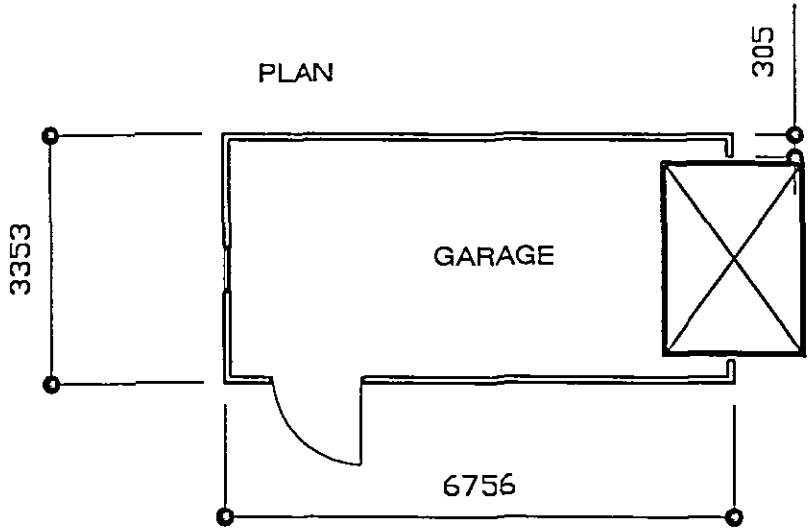

Remove existing timber shed

Remove timber fence and gates in line with front of property

Remove apple tree

Take out existing conifers

DETERMINED PLAN

Planning & Development
13 MAY 2004
Ref: 0624/04
SHDC

DO NOT SCALE FROM THIS DRAWING The contractor is to check all dimensions on site and report to the surveyor any discrepancies or ommissions. This drawing is the copyright property of M2 Building Consultants LLP.	PROJECT Proposed garage at 76 Stonegate, Cowbit Lincs PE12 6AH for Mr and Mrs Hobbs			DRAWING TITLE Floor plan
	DRAWN JM	DATE May 2004	SCALE 1:100	DWG NR. LOC 23.10.4/4