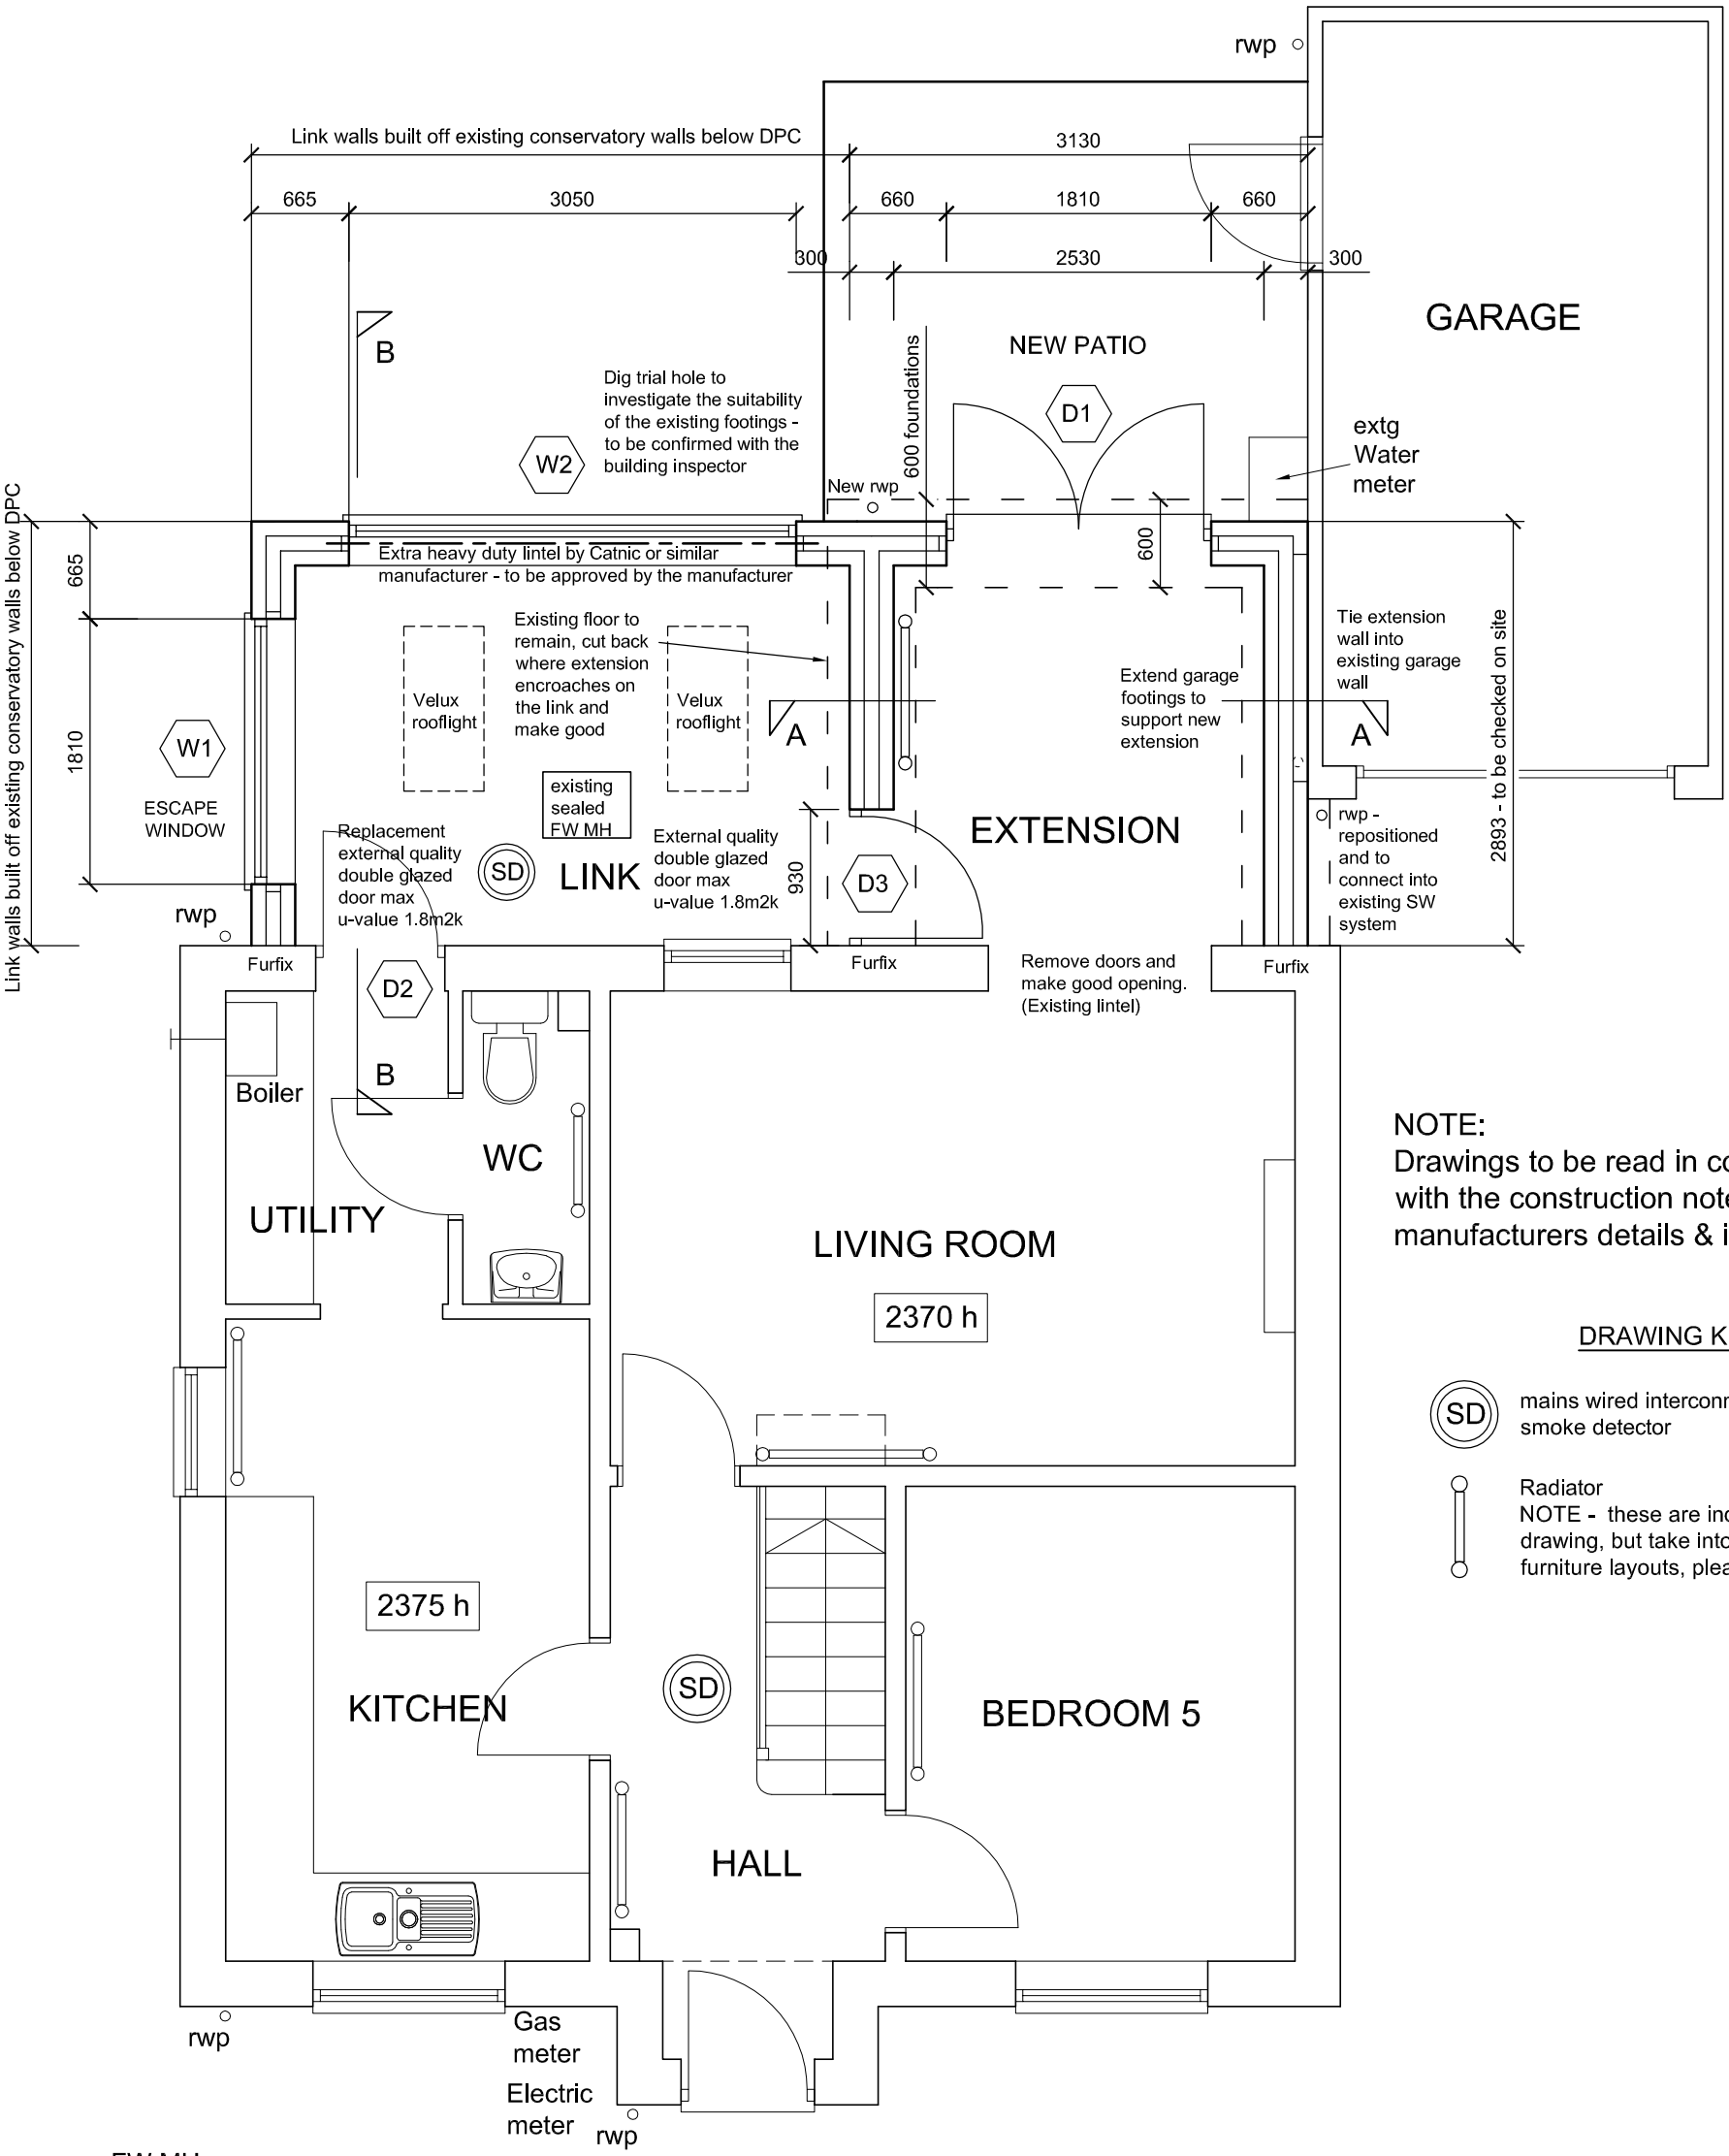


NOTE:
Drawings to be read in conjunction with the construction notes sheets, manufacturers details & instructions

DRAWING KEY

SD — mains wired interconnected smoke detector

Radiator
NOTE - these are indicative on the drawing, but take into consideration furniture layouts, please discuss with client


FW MH

SW MH

MH

GROUND FLOOR AS PROPOSED

Rev B July 2014 Drawing updated for building regulations

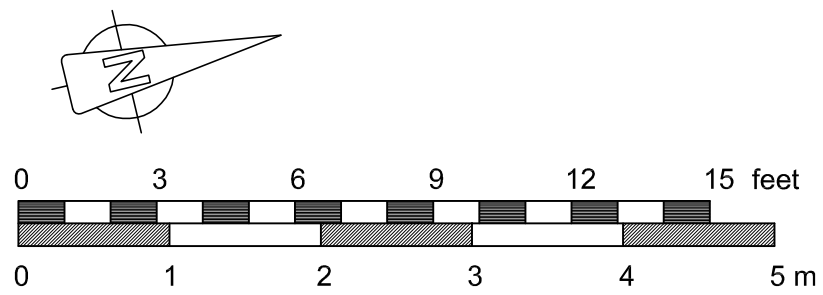

Jenny McIntee Architectural Design
www.jennymcintee.co.uk info@jennymcintee.co.uk Tel 07921 003153

Project:	Rear Extension	Date:	July 2014
Address:	12 St Mary's Gardens Cowbit, Spalding PE12 6XJ	Scale:	1:50 on A3
Client:	Mr M McManus	Job No:	1468
Drawing Title:	Ground Floor Plan As Proposed	Dwg No:	05 B