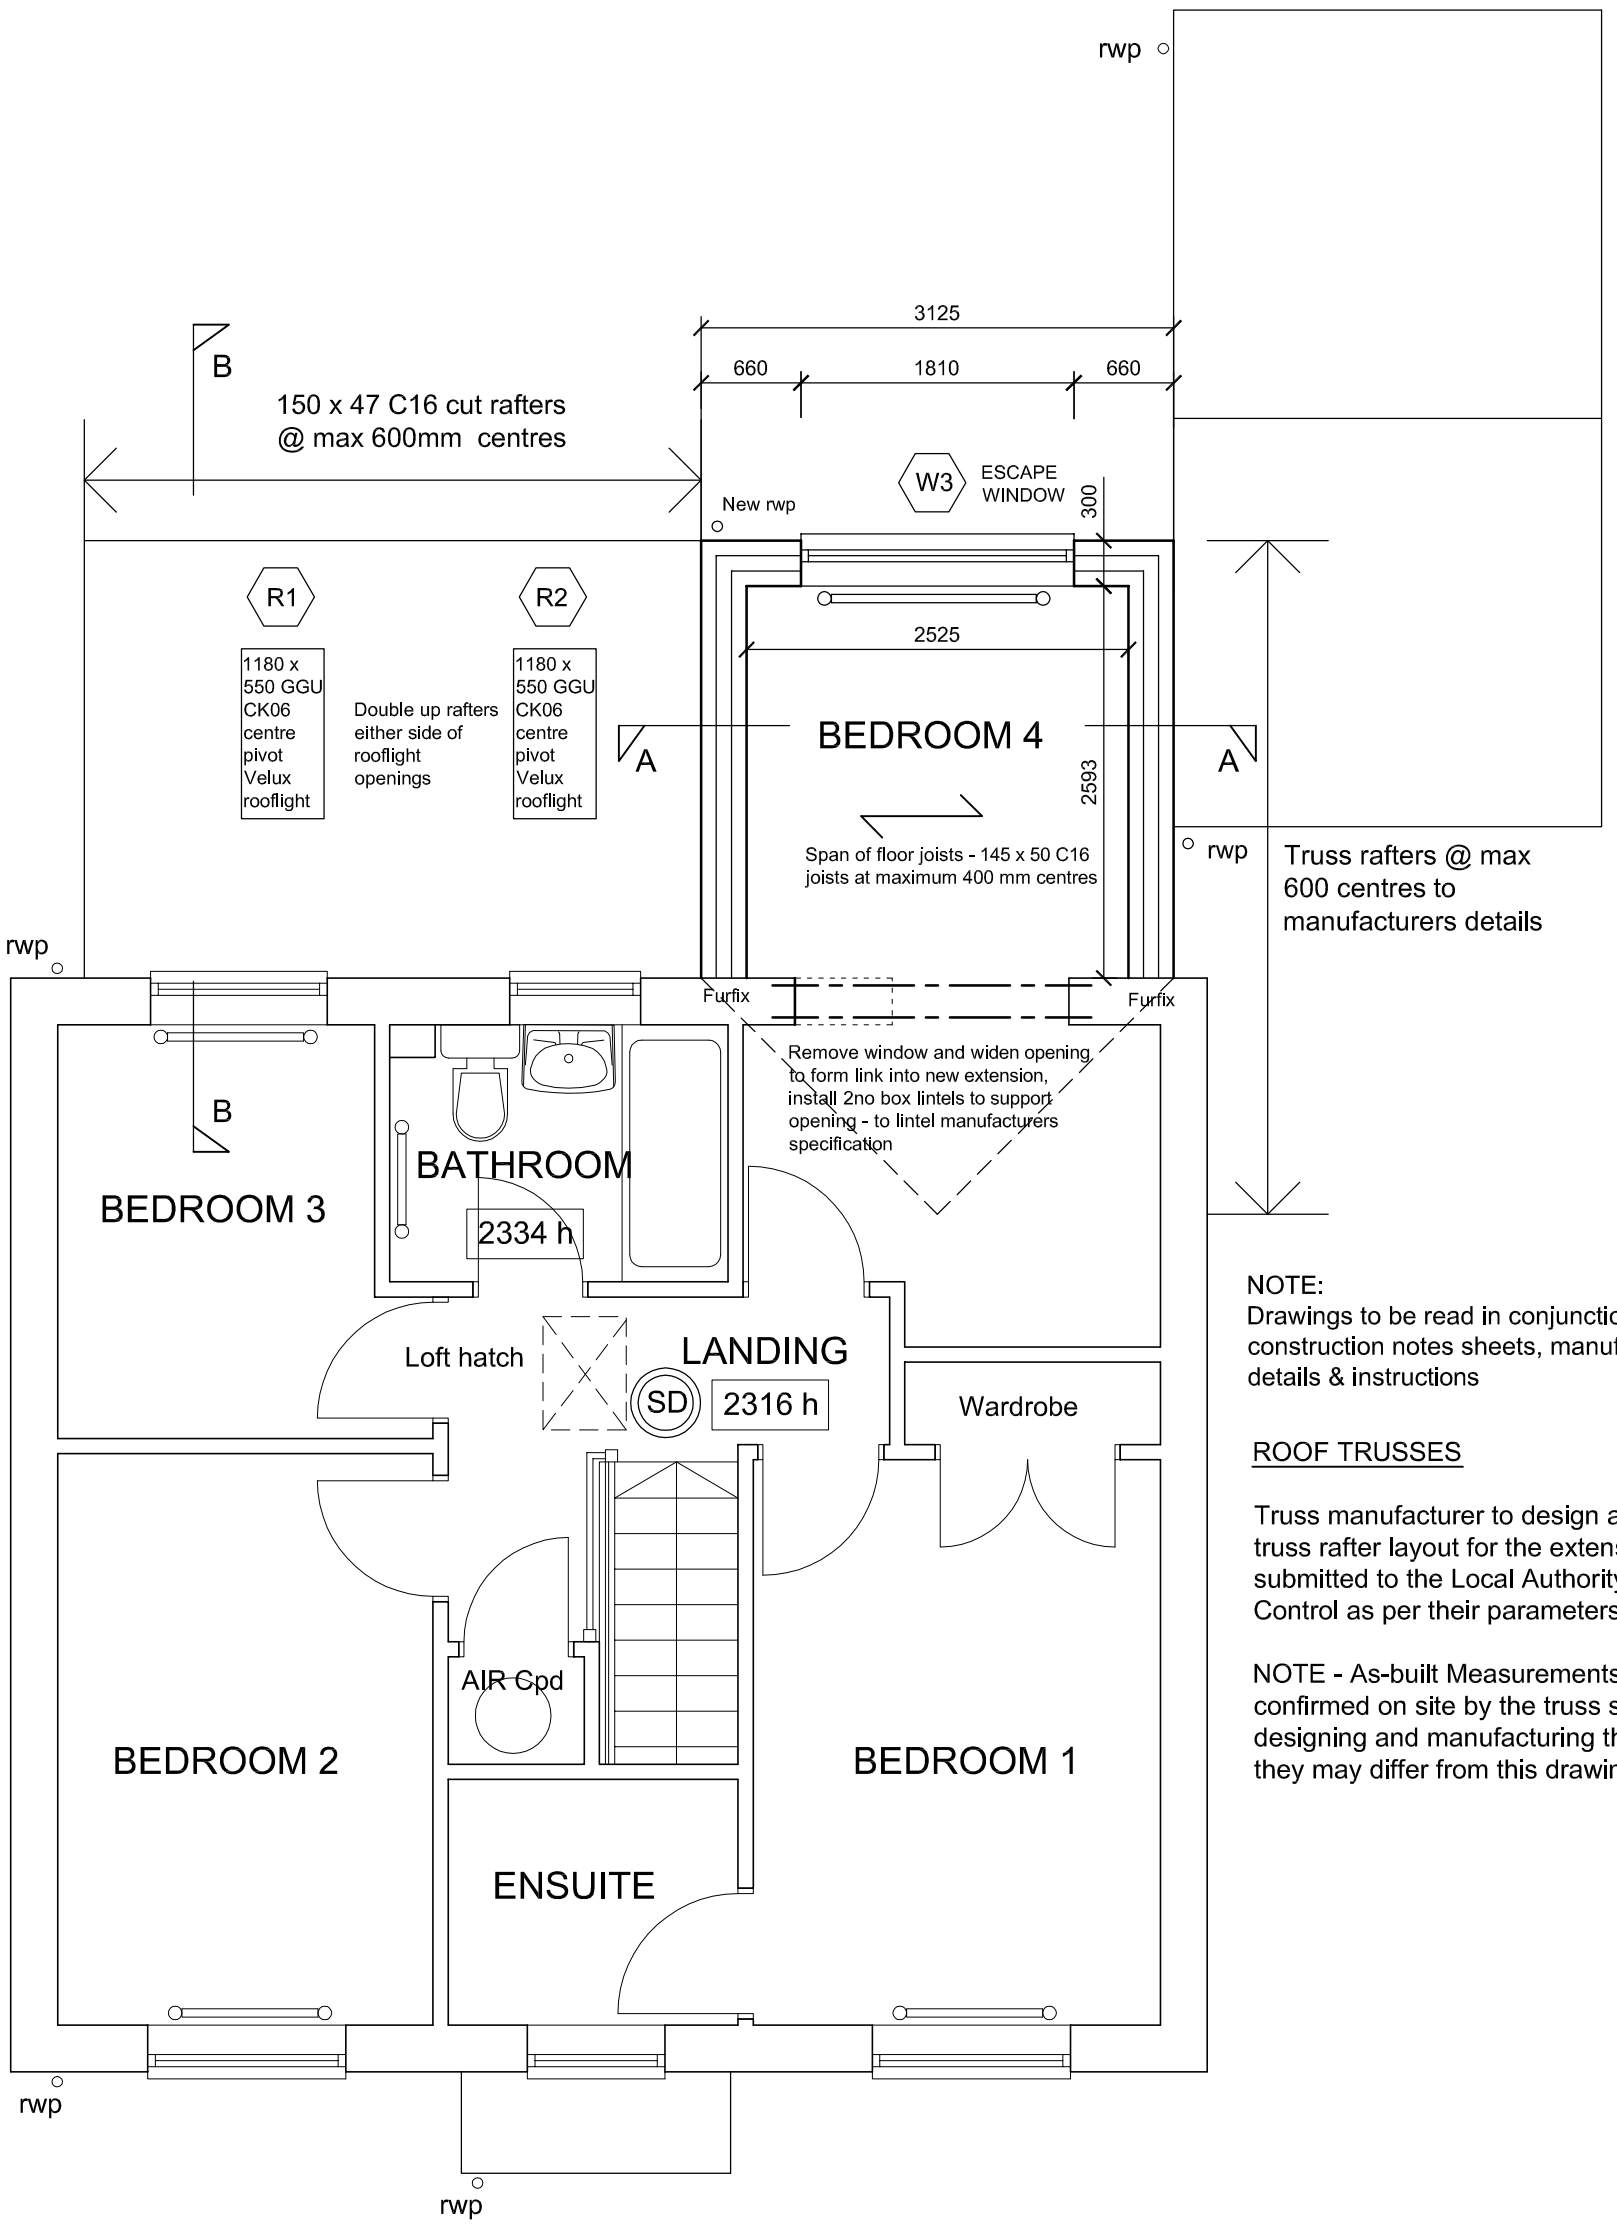



NOTE:
Drawings to be read in conjunction with the construction notes sheets, manufacturers details & instructions

ROOF TRUSSES

Truss manufacturer to design and a suitable truss rafter layout for the extension, to be submitted to the Local Authority Building Control as per their parameters

NOTE - As-built Measurements MUST be confirmed on site by the truss supplier before designing and manufacturing the trusses as they may differ from this drawing.

FIRST FLOOR PLAN AS PROPOSED

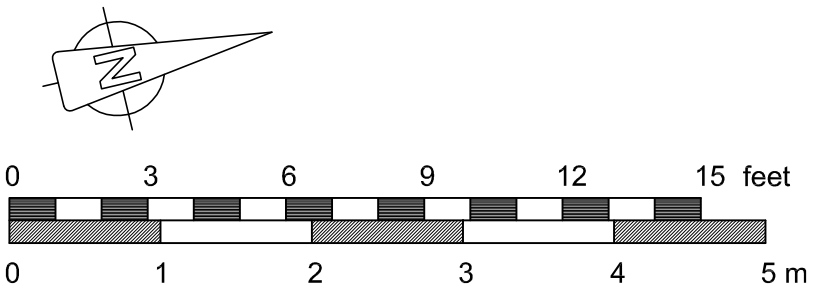

Rev B July 2014 Drawing updated for building regulations

Jenny McIntee Architectural Design
www.jennymcintee.co.uk info@jennymcintee.co.uk Tel 07921 003153

Project:	Rear Extension	Date:	July 2014
Address:	12 St Mary's Gardens Cowbit, Spalding PE12 6XJ	Scale:	1:50 on A3
Client:	Mr M McManus	Job No:	1468
Drawing Title:	First Floor Plan As Proposed	Dwg No:	06 B