
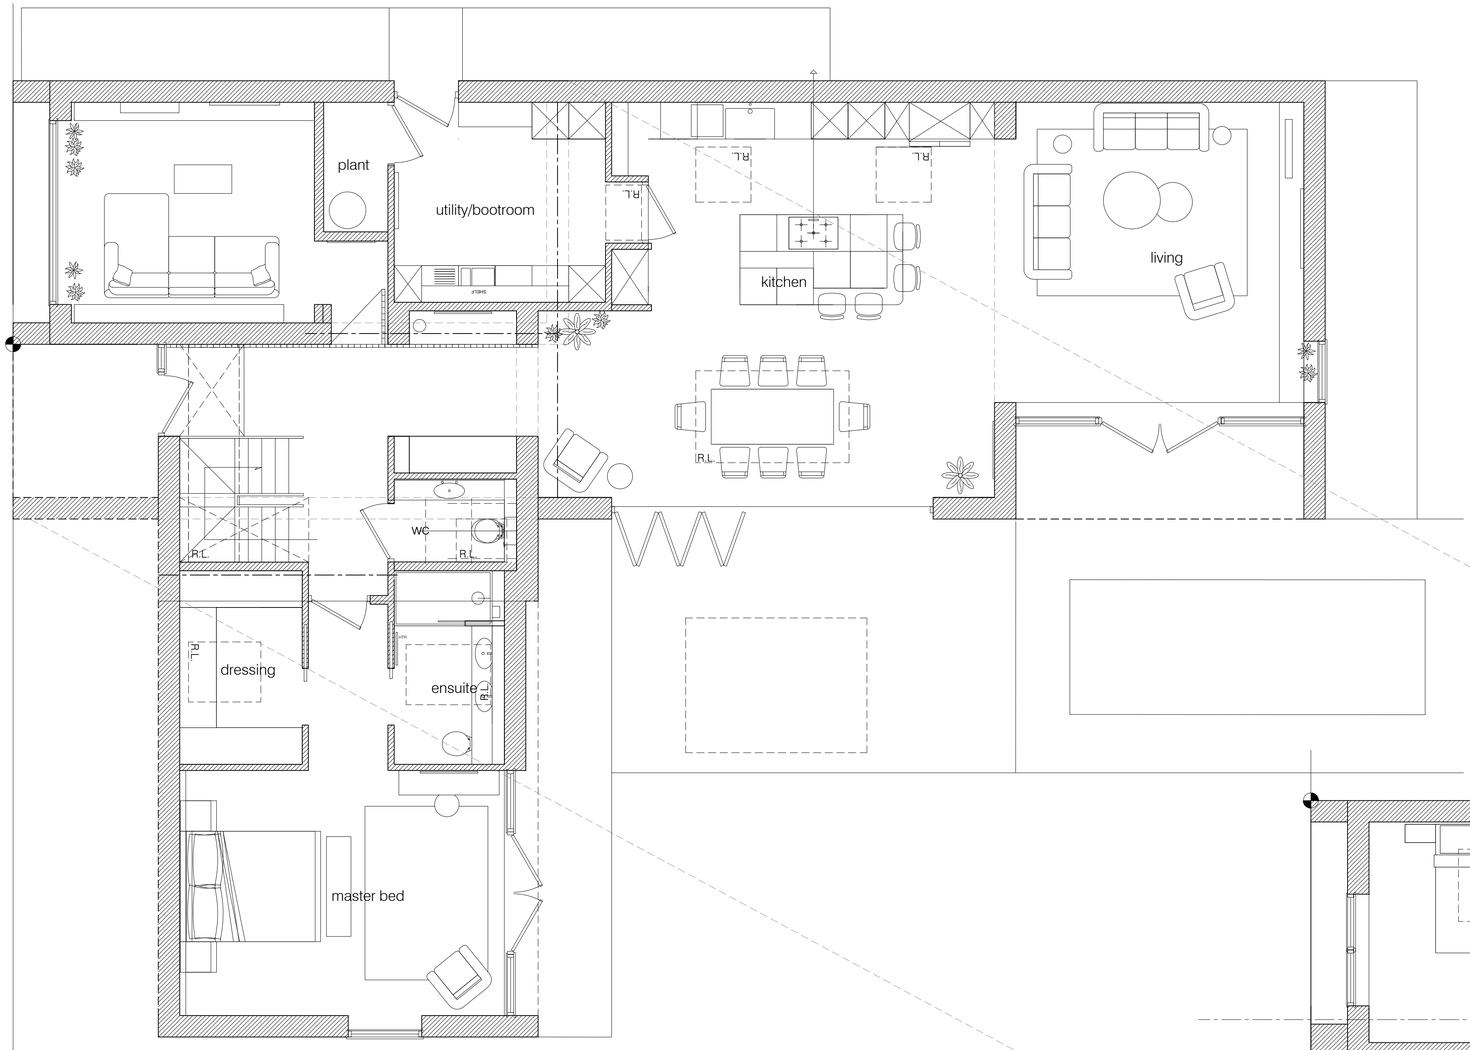



A-102 2 GROUND FLOOR

1:50 0mm 500 1000 2000 / 250 750 1500 2500

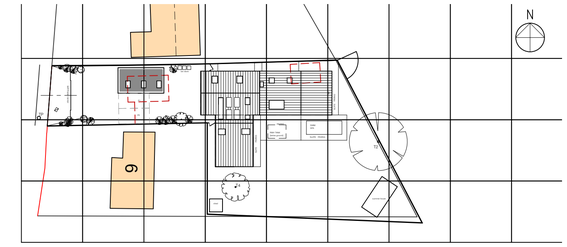

A-102 1 SITE PLAN

1:500 0m 5 10 20 / 2.5 7.5 15 25

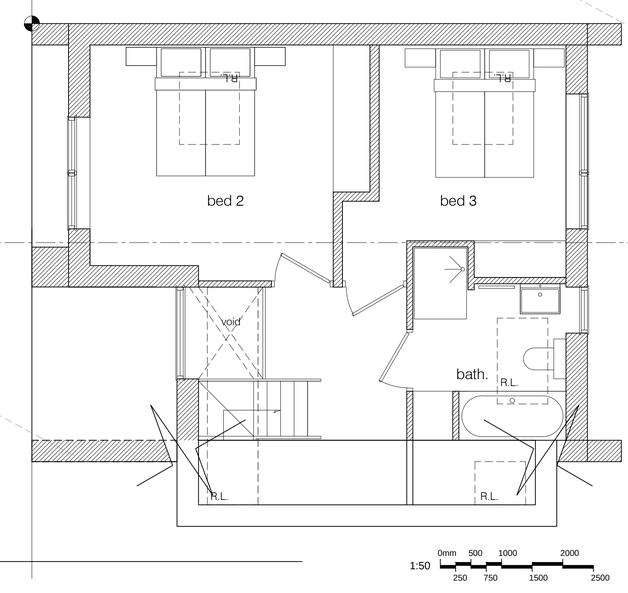

A-102 3 FIRST FLOOR

1:50 0mm 500 1000 2000 / 250 750 1500 2500

revisions REV A 15.08.19 - MINOR AMENDMENTS REV B 22.08.19 - MASTER BED AMENDED REV C 12.09.19 - SITE PLAN AMENDED REV D 01.07.22 - DETACHED GARAGE ADDED, LAYOUT AMENDED REV E 10.07.22 - MINOR AMENDMENTS REV F 14.07.22 - MINOR AMENDMENTS	key demolition extg / unknown brickwork blockwork stud	notes	notes This drawing is the copyright of the Architects and may not be reproduced or used except by written permission. Dimensions must not be scaled from this drawing. The Contractor is to check and verify all building and site dimensions before work is put in hand. The Contractor is to check and verify with all the Statutory Authorities and the Employer the location and condition of any underground or overhead services or confirm that none exist prior to work commencing on site.The Contractor shall comply with enactments regulations and working rules relating to safety health and welfare of workpeople.	client MR & MRS J. HOWES 6 BACKGATE COWBIT SPALDING		architect RAW architecture ltd 3 College Close Great Casterton Stamford PE9 4AW 01780 766660 info@rawarchitecture.net	NEW DWELLING, 6a BACKGATE COWBIT drawing title PROPOSED PLANS job no 0319 / scale SEE DWG / package no / drawing no / rev A102 F / status PLANNING date 21.04.19 / checked HR