




EXISTING SITE PLAN

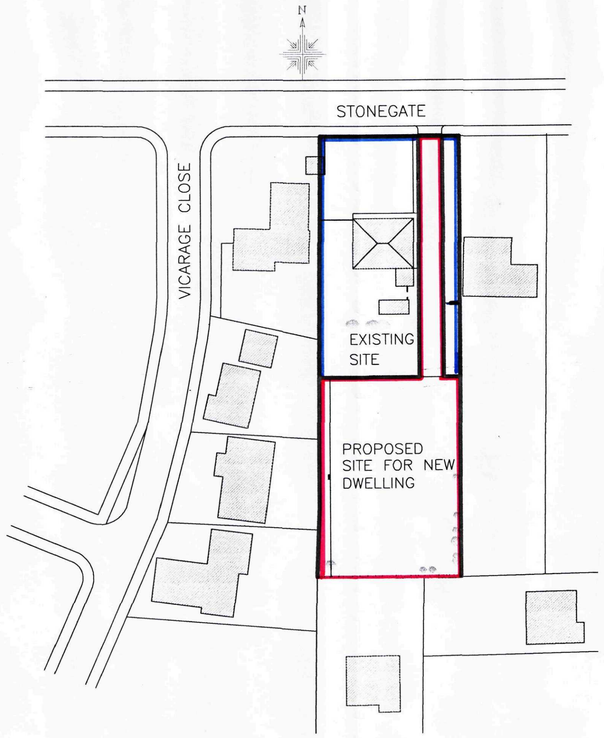

PROPOSED SITE PLAN

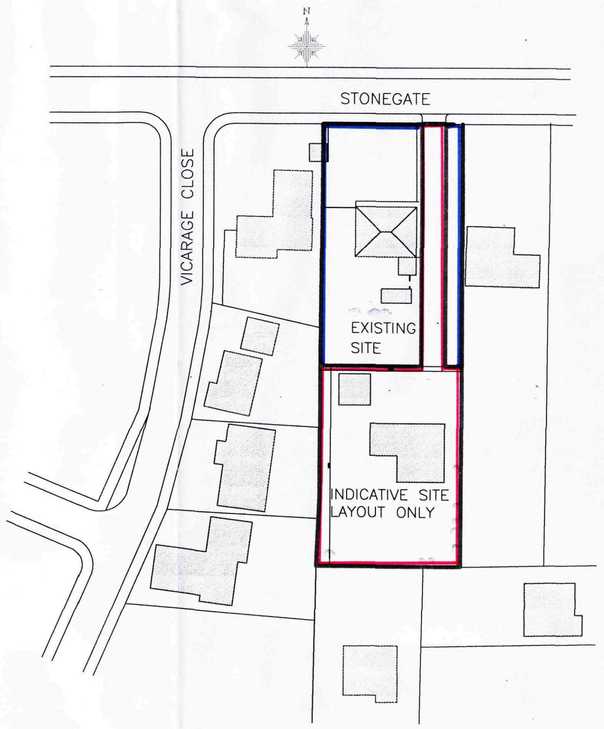

INDICATIVE LAYOUT FOR BUNGALOW

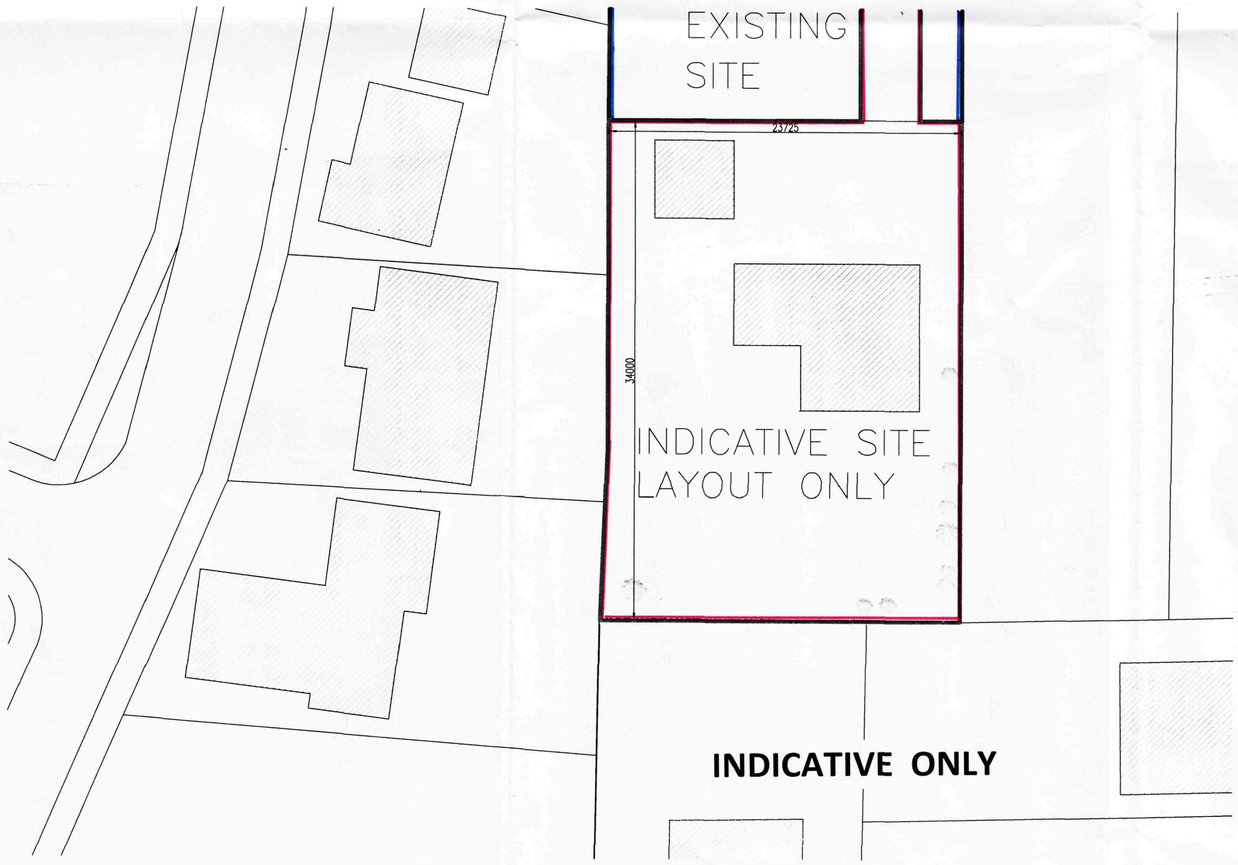



SHDC
Planning & Development
- 8 OCT 2009
Ref: 0804-09

JOHN D LYNCH
partnership
CHARTERED ARCHITECTS

Client	Mr & Mrs Tatum
Project	Outline Planning Application for new Site for bungalow
Drawing	Location Plan, & Site Plans
Date: October 2009	Drawn: JDL
Job No.: 1702	Drawing No.: AL/1
Scale: 1:200, 1:500, 1:1250	Revision:

28 Havelock Street,
Spalding, Lincs PE11 2YL
Tel : 01775 724187
Mobile: 07920102789
Carphone: 07506749642
Email : johndlynchArch@aol.com