
This drawing is copyright and may not be altered, traced, copied, photographed or used for any purpose other than that for which it is issued without consent of Mark Dennis Architectural Services.

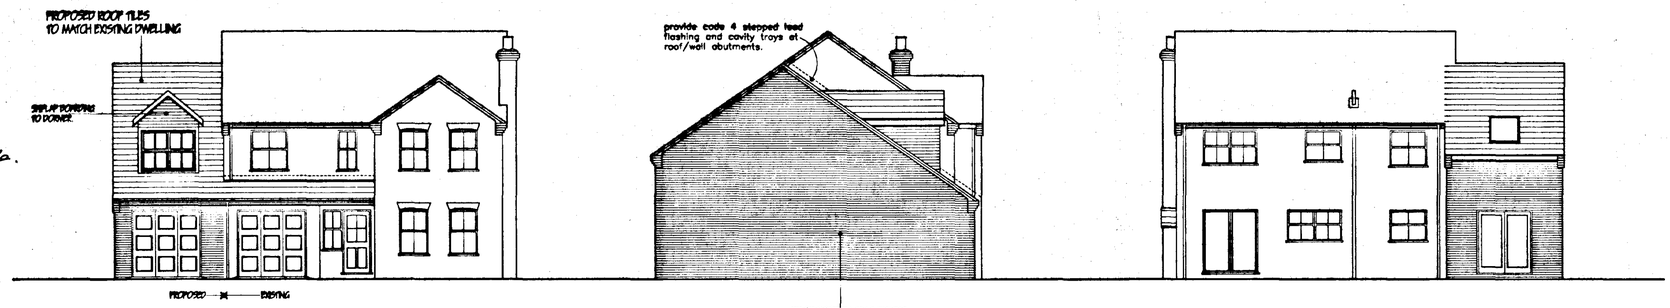


FRONT ELEVATION





SIDE ELEVATION


PROPOSED FACING BRICKS TO MATCH EXISTING DWELLING




REAR ELEVATION

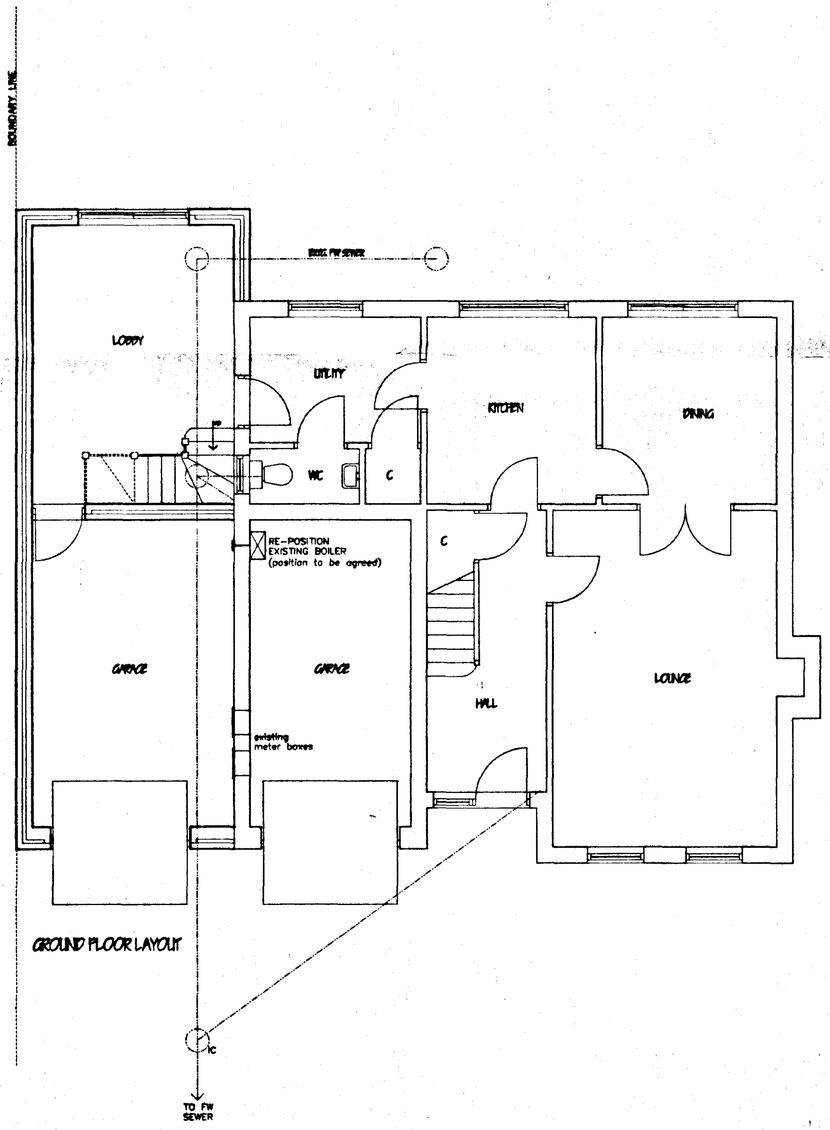


GROUND FLOOR LAYOUT

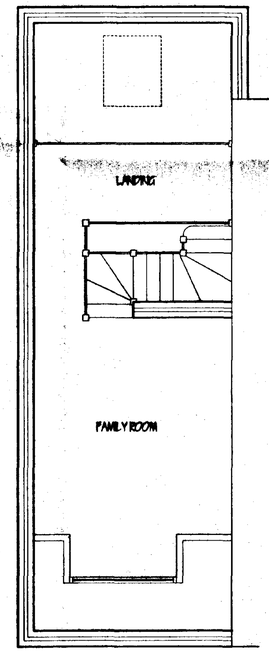


FIRST FLOOR LAYOUT

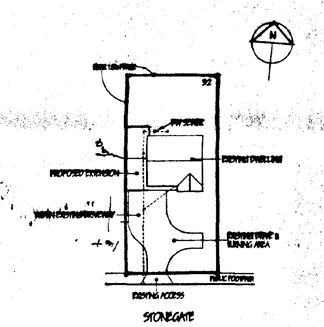


STONEGATE

BLOCK PLAN
1:500

MARK DENNIS
architectural services
90 STATION ROAD – SURFLEET – SPALDING
LINCOLNSHIRE – PE11 4DB
TEL: 01775 680183 FAX: 01775 680183

PROJECT TITLE

PROPOSED EXTENSION AT
32 STONEGATE, COWBIT,
SPALDING, LINCOLNSHIRE.

FOR: MR & MRS S CLARK

SOUTH HOLLAND DC
HOUSING & PLANNING
28 JUN 2001
Ref: S01/101

PLANS AS PROPOSED.

| REV | DESCRIPTION | DATE | BY |
|---|---|---|---|
| | | | |

| SCALE | DRAWN |
|---|---|
| 1:50, 1:100 | MD |
| DATE | DRAWING No. |
| JUNE 01 | 01.024/01 |