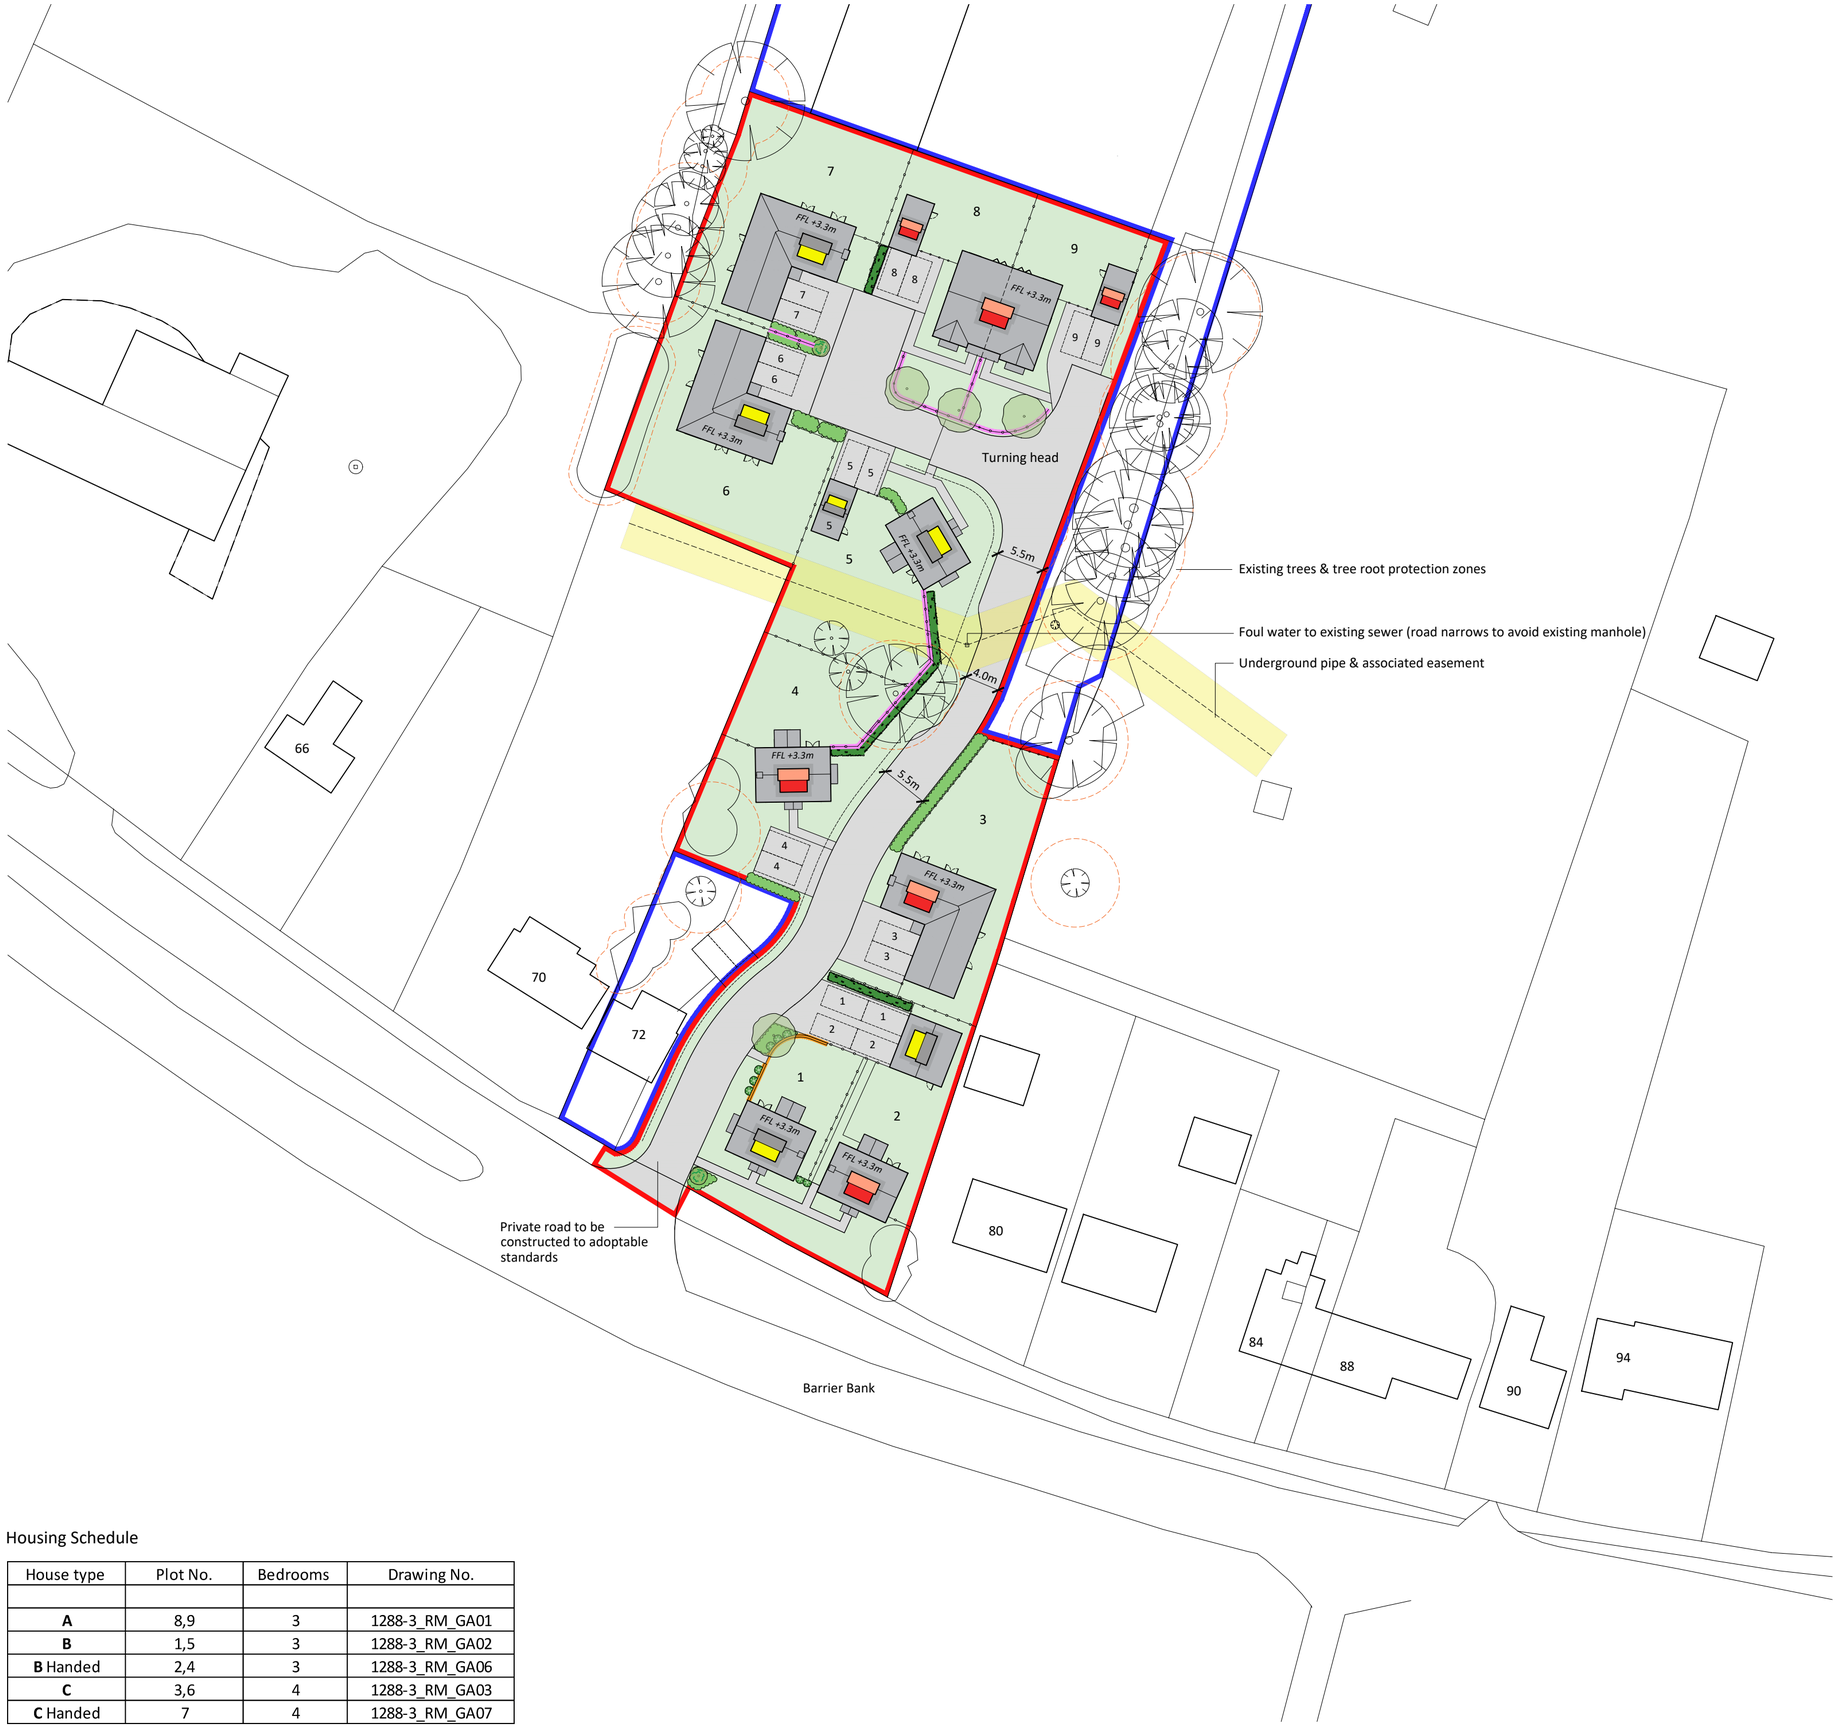


Housing Schedule

House type	Plot No.	Bedrooms	Drawing No.
A	8,9	3	1288-3_RM_GA01
B	1,5	3	1288-3_RM_GA02
B Handed	2,4	3	1288-3_RM_GA06
C	3,6	4	1288-3_RM_GA03
C Handed	7	4	1288-3_RM_GA07

Notes

Copyright
© Robert Doughty Consultancy Limited.
All rights described in the Copyright, Designs and Patents Act 1988 have been asserted.

Ordnance Survey Map
© Crown Copyright. OS Licence No: AR 100010613.

Dimensions
All dimensions shown are for the purposes of obtaining the relevant planning permission only.

CDM 2015
This drawing is for illustrative purposes and/or obtaining the relevant planning permission only. It should not be used for construction and accordingly, risk identification under the Construction (Design & Management) Regulations 2015 has not been undertaken.

Proposed materials Key

- Roof: Red clay pantile
- Walls: Red multi brick
- Roof: Grey cement tile
- Walls: Buff multi brick

Proposed boundary treatments Key

- 1.8m high close boarded fence
- 1.2m high post & rail fence
- 1.8m high brick garden wall
- Soft landscaping (drawing 1288-3_RM_PP01)

N

0 5 10 15 20 25m

Rev	Description	Date
D	Soft landscaping updated	24.09.21
C	Minor layout revisions RE: Existing foul sewer. Parking revised. Road revised to 5.5m shared surface	15.09.21
B	Road annotation revised	09.09.21
A	Additional parking shown Note added for adoptable road	19.08.21

rdc
Robert Doughty Consultancy

32 High Street, Helpringham
Sleaford, Lincolnshire, NG34 0RA

Tel: 01529 421646
Email: admin@rdc-landplan.co.uk
Web: www.rdc-landplan.co.uk

Client
Richard & Karen Barker

Project
Ash Tree Nursery
Barrier Bank, Cowbit, Spalding

Drawing
Proposed Site Plan

Scale @ A2	Date
1: 500	27/07/21
Drawn By WW	**Checked By** LMS

Job Number	Status	Purpose of Issue
1288-3	RM	Reserved Matters

Drawing No. 1288-3_RM_SP02 **Rev** D