




WEST ELEVATION
Scale 1:50

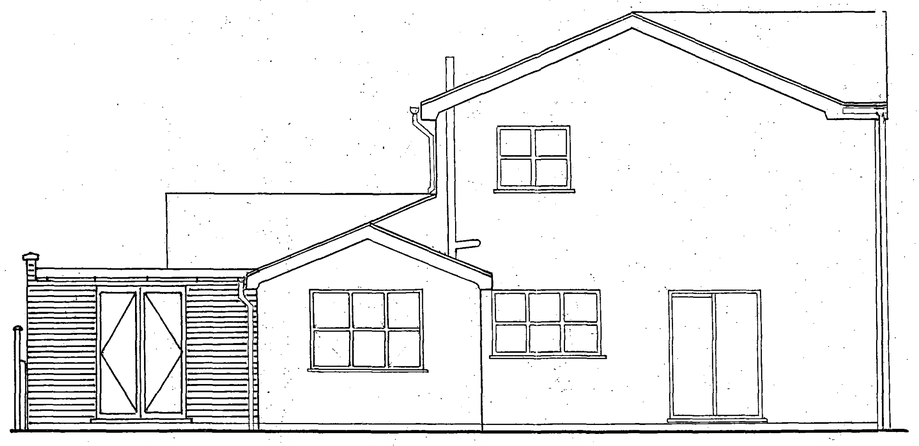


EAST ELEVATION
Scale 1:50

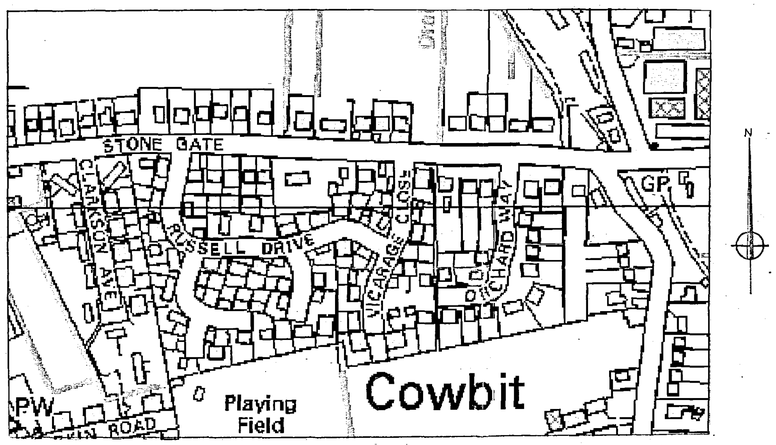

LOCATION PLAN
Scale 1:2500

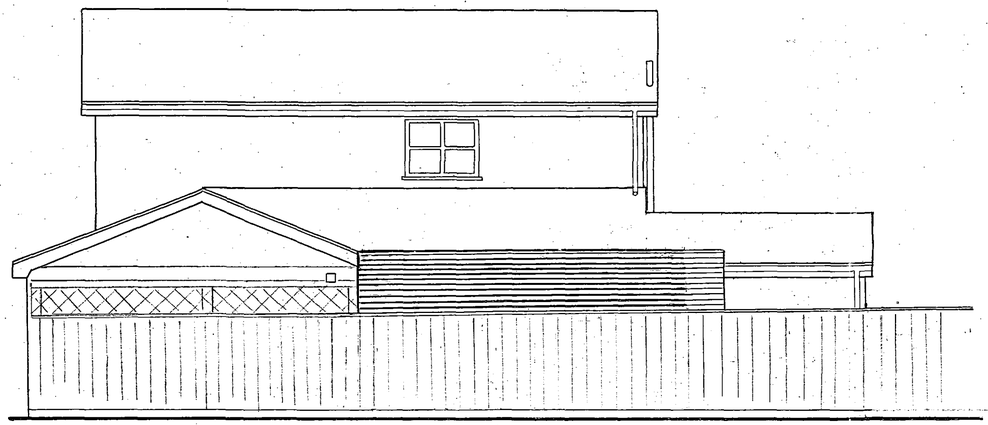

NORTH ELEVATION
Scale 1:50

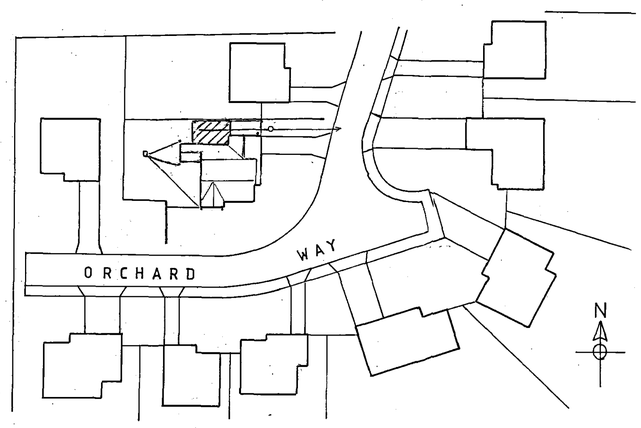

SITE PLAN
Scale 1:500

Notes

Existing building

Butterley Heather Wirecut Rustic facing bricks with Redland Regent Farmhouse red roof tiles.

Proposed extension

Brickwork to match existing facing brick in colour and texture. Roof to be asphalt or fibreglass flat roof, grey in colour. External double doors and window to be white PVc. Roof drainage to be black plastic to match existing.

Note

North elevation shows existing boundary fence to give true representation of view from neighbouring property. There will be no openings, vents or drainage along the north elevation
Window to east elevation of proposed extension to be glazed using 'frosted' glass

SHDC
Planning & Development
04 JUL 2005
Ref: 901/05

DETERMINED
PLAN

Project

Title
PROPOSED EXTENSION TO No. 8
ORCHARD WAY, STONEGATE, COWBIT.

Scale		Date	Sheet Size
As shown			A1
Drawn	Traced	Checked	Approved

Drg. No. 8 / OWC / 265 / 179

Revision

DRAUID (UK) LTD.