Plot 1
To be house to drawing no. SD08-026/04

Plot 2
To be house to drawing no. SD08-026/4 (handed)

Existing House
Provide new double garage to drawing no. SD08-026/3

SHIDB
All new buildings to be a minimum of 6.0m from SHIDB pipeline – all to SHIDB requirements.

External Materials (Houses)
Redland Cambrian Slate.
Butterley Kirton Old English Rose Rustic Facing Bricks.


External Materials (Garage)
Atlas Stone, Gloucester Stone, Cotswold colouring facing bricks.
Sandtoft Terracotta double pantile
All to match existing house.

Access
Minimum width of joint access to be 2.5m constructed all to Lincolnshire County Council requirements.

Drive
To be block-paved or other similar approved hard surfacing.

Screening
Provide 1.0m high close-boarded boundary fences where shown.

Landscaping
To site frontage provide hawthorn hedge, as shown, behind a post and rail fence.

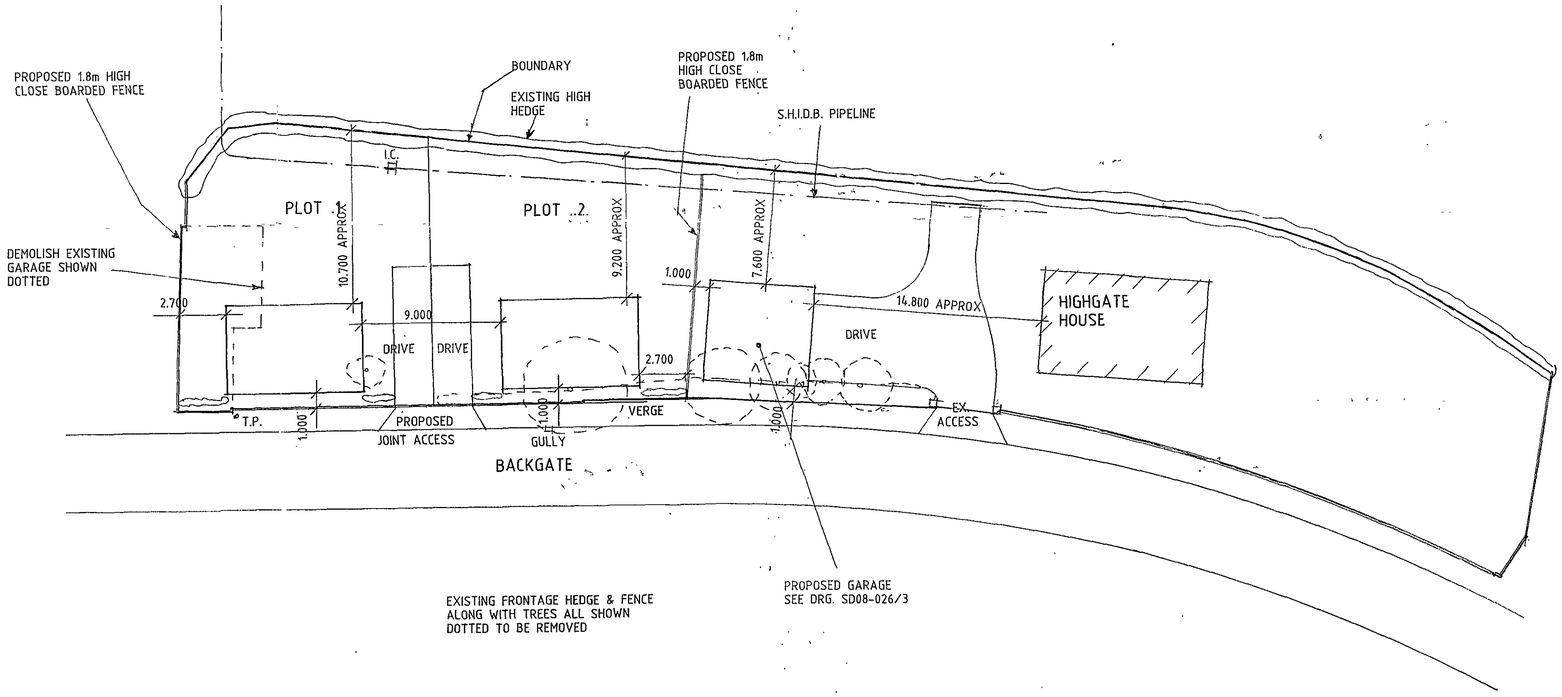

SITE PLAN

THIS DRG. TO BE READ IN CONJUNCTION WITH. SD08-026/3, SD08-026/4

General Notes

Do not scale from this drawing.

This drawing is copyright and may not be altered, traced, copied, photographed or used for any purpose other than that for which it is issued without written permisson from Messrs Status Design.

The General Contractor is to check all dimensions on site and report discrepancies to the Architect.

All details shown on this drawing are based upon typical site conditions related to the area. No responsibility can be accepted for abnormal conditions unless reported to the Architects so that design amendments may be considered. Site soil surveys are recommended in respect of foundations to establish specific site conditions before foundation work is undertaken.

Please note this drawing is not a conveyance drawing.

Proposed on-site soakaways to be maintained by the owner for the life duration of the property.

This drawing is limited in the amount of information contained and does not purport to contain a full specification of the works. It is solely for the purpose of obtaining Planning and Building Regulations approvals. This drawing must not be used as a contract document alone. The works will not be supervised or inspected by Status Design unless specifically contracted to do so. It is the client or their agent's responsibility to control workmanship, substitution of materials, adherence to specification, variances to contract, etc.

All materials to be new unless stated otherwise and all components and materials, etc. to be used, fitted and installed, etc. in strict accordance with manufacturers' instructions and relevant Code of Practise. Materials should conform to appropriate British Standard specification or BBA Certificate or European Code equivalent.

The Employer/Client shall ensure that the selected contractor is conversant with and adopts all measures necessary to achieve compliance with Health and Safety Legislation for Building Sites and Work Places. The Employer/Client is advised that should the works need to comply with the Construction Design and Management Regulations 1994 (CDM) and Health and Safety at Work, etc., Act 1974 (HSW Act) an Independent Planning Supervisor will be required, whom should be supplied with a set of all relevant drawings, etc.

The works shall comprise of all that shown on the drawings and information, etc. Works that may not specifically be shown but may be reasonably inferred as necessary to carry out the works shall be deemed to be included.

These notes relate to this drawing and all associated drawings.

SHDC Planning & Development
17 SEP 2008
Ref: 1004/08

A - IMF. ADDED - 12.9.08

Status DESIGN
CONSULTANTS IN ARCHITECTURE & PLANNING

PROPOSED RESIDENTIAL DEVELOPMENT ADJ. HIGHGATE HOUSE, BACKGATE,. COWBIT.
FOR
MR. M. J. QUINTON.

SITE PLAN

1:200	SD08-026/5
AUG-08	B.GILHAM.

DETERMINED PLAN

2 Edinburgh Walk, Holbeach,
Spalding, Lincs. PE12 7AP
Tel: 01406 424343 Fax: 01406 490702