


Proposed Front Elevation



Proposed Side Elevation



Proposed Rear Elevation

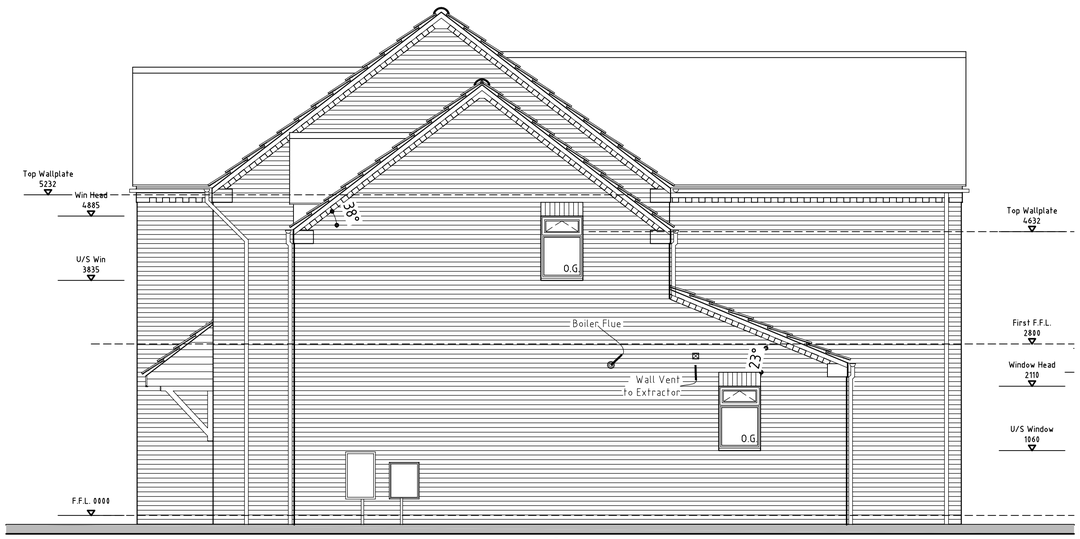

Proposed Side Elevation

NOTE;

SEVEN22 ARCHITECTURE DRAWINGS PROVIDED TO AID SETTING OUT & LAYOUT PURPOSES ONLY. CROSS REFER TO INFORMATION PROVIDED BY WILSON BUILDERS LTD & REMWAY DESIGN Ltd., AS WELL AS THEIR CONSTRUCTION NOTES. SEVEN22 ARCHITECTURE ACCEPT NO RESPONSIBILITY FOR ISSUES OF COMPLIANCE RELATING TO THE DESIGN OR CONSTRUCTION SPECIFICATIONS

ALL MEASUREMENTS TO BE CONFIRMED ONSITE PRIOR TO MANUFACTURE. REFER TO LINTEL SUPPLIER/MANUFACTURER SCHEDULES.

DOORS

NUMBER	LOCATION	STRUC. OPENING	LINTEL REF	LINTEL LENGTH	REMARKS
ED01	HALL/ENTRANCE DOOR	930x2100mm			
ED02	GARAGE	4200x2175mm			
ED03	UTILITY	910x2100mm			
ED04	OPEN PLAN LIVING	2485x2100mm			
ED05	OPEN PLAN LIVING	2485x2100mm			
ED06	GARAGE/HALL	910x2100mm			
D-1	LOUNGE	922x2031mm			838x1981mm Door leaf
D-2	OPEN PLAN LIVING	922x2031mm			838x1981mm Door leaf
D-3	COATS	1461x2031mm			686(x2)x1981mm Door leaf
D-4	UTILITY	922x2031mm			838x1981mm Door leaf
D-5	W.C.	922x2031mm			838x1981mm Door leaf
D-6	UNDER STAIR CUPB'D	770xTBCmm			686xTBCmm Door leaf
D-7	BEDROOM 1	846x2031mm			762x1981mm Door leaf
D-8	EN-SUITE 1	770x2031mm			686x1981mm Door leaf
D-9	BEDROOM 5	846x2031mm			762x1981mm Door leaf
D-10	BEDROOM 2	846x2031mm			762x1981mm Door leaf
D-11	EN-SUITE 2	770x2031mm			686x1981mm Door leaf
D-12	BATHROOM	846x2031mm			762x1981mm Door leaf
D-13	BEDROOM 3	846x2031mm			762x1981mm Door leaf
D-14	BEDROOM 4	846x2031mm			762x1981mm Door leaf
D-15	AIRING CUPBOARD	1461x2031mm			686(x2)x1981mm Door leaf
METER		475			SIZE TBC
METER		475			SIZE TBC

WINDOWS

NUMBER	LOCATION	STRUC. OPENING	LINTEL REF	LINTEL LENGTH	REMARKS
W-1	ENTRANCE/HALL	460x2100mm			
W-2	W.C.	685x1050mm			OBSCURE GLASS
W-3	UTILITY	685x1050mm			
W-4	KITCHEN	1585x1050mm			
W-4a	LOUNGE	2710x1660mm			
W-5	BEDROOM 5	1247.5x1200mm			
W-6	BEDROOM 1	1585x1200mm			
W-7	EN-SUITE 1	685x1050mm			OBSCURE GLASS
W-8	BEDROOM 4	1585x1200mm			
W-9	BEDROOM 3	1585x1200mm			
W-10	BATHROOM	685x1050mm			OBSCURE GLASS
W-11	EN-SUITE	685x1050mm			OBSCURE GLASS
W-12	BEDROOM 2	2710x1660mm			

NOTE;

ALL BEDROOM WINDOW OPENING VENTS TO ALLOW MEANS OF ESCAPE IN AN EMERGENCY SITUATION. OPENING VENT CILL LEVEL TO BE WITHIN 800MM & 1100mm OF FFL & min. 450 WIDE IN EACH DIRECTION WITH AN AREA OF 0.33m² & FITTED WITH EGRESS HINGES.

Do NOT scale from this drawing.
This drawing is copyright and may not be altered, traced, or used for any purpose other than that for which it is issued without written permission from the copyright holder.
The Contractor is to check all dimensions on site and report discrepancies to the designer prior to commencing work.
All details shown on this drawing are based upon typical site conditions. No responsibility can be accepted for abnormal conditions unless reported to the designer, so that amendments may be considered.
All works and materials used are to be in accordance with current British Standards, Agreement Certificates and Manufacturers instructions.
All Building Regulation inspections are to be carried out at the required stages.

REVISION NOTES;

Rev A 18.06.24 - Glazed screen omitted to Front Elevation & 2 No windows added. Stone window cills amended. Material schedule & door & window schedule added. Window height amended to Kitchen area (Window No 4)
Rev B 10/07/24- Windows & Meter positions amended.

Materials :

Walls :
Traditional Brick & Stone Company - Audley Antique Brickwork



Roof
Concrete Interlocking roof tile Wienerburger Calderdale Edge - Colour Dark Grey



Rain Water Goods
upvc gutters and down pipes - Colour Black

Windows
upvc windows - Colour Anthracite Grey



Doors
Aluminium sliding folding doors - Colour Antracite Grey



0 0.5 1 2 2.5 5
Scale 1:50

seven22 ARCHITECTURE LTD

22 SHORE VIEW, PETERBOROUGH CAMBRIDGESHIRE, PE7 8FS
E.info@seven22.co.uk ~ T.07799 585277

PROJECT
RESIDENTIAL DEVELOPMENT
128 BARRIER BANK
COWBIT
SPALDING
LINCOLNSHIRE PE12 6AL

SCENIC HOMES

CLIENT
SCENIC HOMES

TITLE
PLOT 2
PROPOSED ELEVATIONS

DRAWING No.
089 - Plot 2 - 03

SCALE	DATE	REV
1:50 @ A1, 1:100 @ A3	JUNE 24	B