



Proposed Front Elevation



Proposed Side Elevation

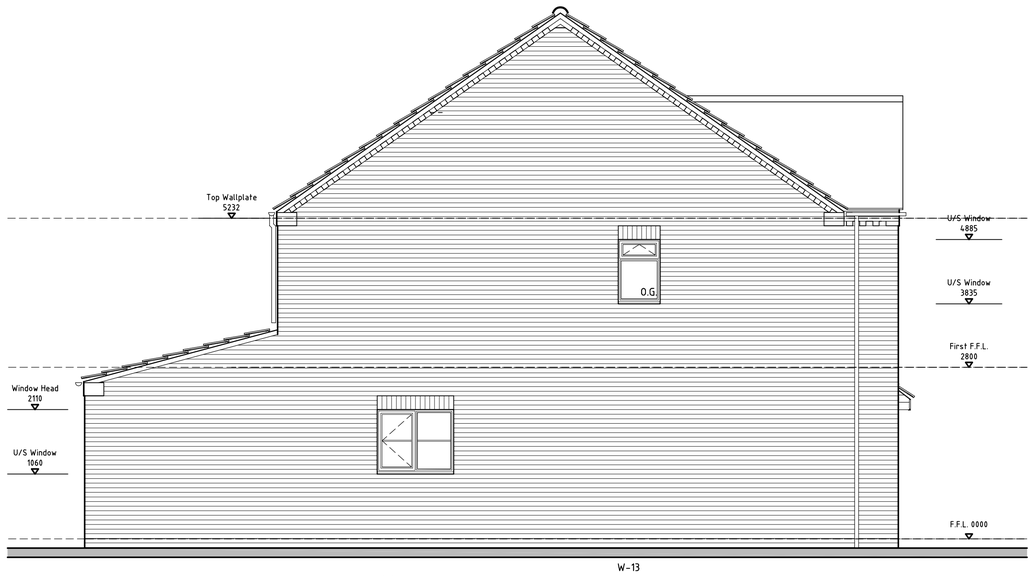

Proposed Rear Elevation

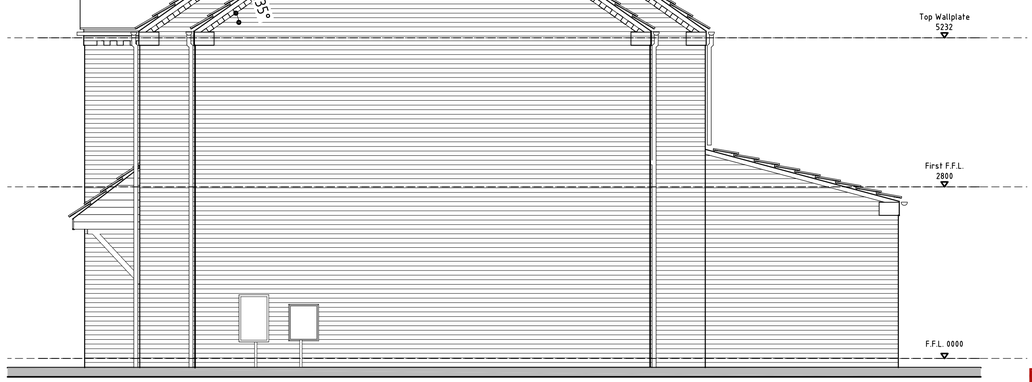

Proposed Side Elevation

Do NOT scale from this drawing.
This drawing is copyright and may not be altered, traced, or used for any purpose other than that for which it is issued without written permission from the copyright holder.
The Contractor is to check all dimensions on site and report discrepancies to the designer prior to commencing work.
All details shown on this drawing are based upon typical site conditions. No responsibility can be accepted for abnormal conditions unless reported to the designer, so that amendments may be considered.
All works and materials used are to be in accordance with current British Standards, Agreement Certificates and Manufacturers instructions.
All Building Regulation inspections are to be carried out at the required stages.

REVISION NOTES;

Rev D 02/12/24 - Elevations revised to suit buyers requirements

Materials :

Walls :
Traditional Brick & Stone Company - London Weathered Yellow



Roof
Concrete interlocking roof tile Wienerburger Calderdale Edge - Colour Dark Grey



Rain Water Goods
upvc gutters and down pipes - Colour Black

Windows
upvc windows - Colour Anthracite Grey



Doors
Aluminium sliding folding doors - Colour Antracite Grey



0 0.5 1 2 2.5 5
Scale 1:50

seven22 ARCHITECTURE LTD

22 SHORE VIEW, PETERBOROUGH
CAMBRIDGESHIRE, PE7 8FS
E.info@seven22.co.uk ~ T.07799 585277

PROJECT
RESIDENTIAL DEVELOPMENT
128 BARRIER BANK
COWBIT
SPALDING
LINCOLNSHIRE PE12 6AL

SCENIC HOMES

CLIENT
SCENIC HOMES

TITLE
PLOT 4
PROPOSED ELEVATIONS

DRAWING No.
089 - Plot 4 - 03

SCALE	DATE	REV
1:50 @ A1, 1:100 @ A3	JUNE 24	D