

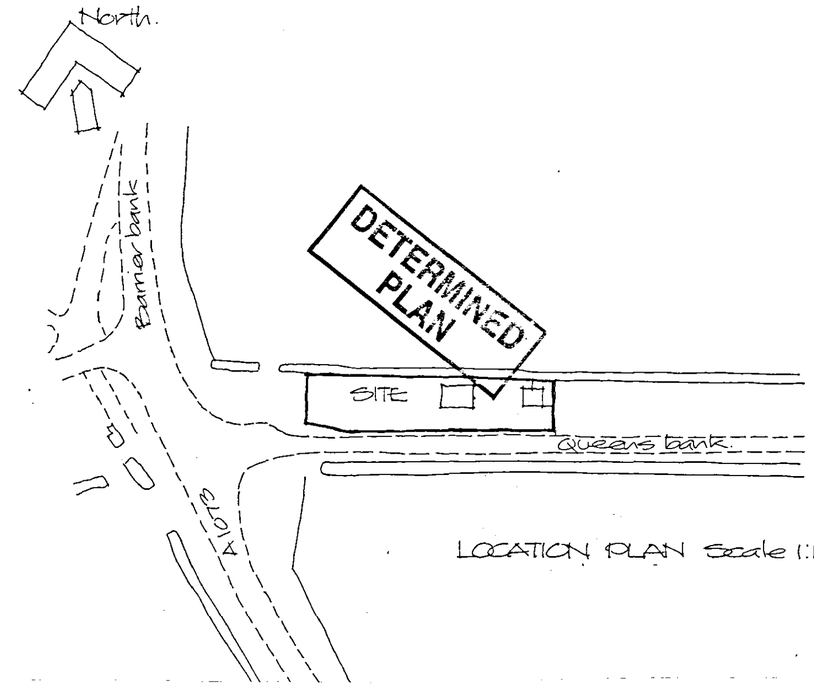


LOCATION PLAN Scale 1:1250

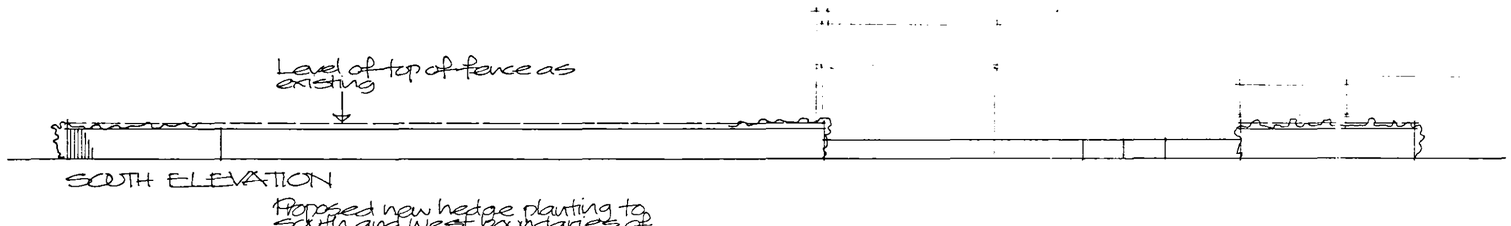


SOUTH ELEVATION

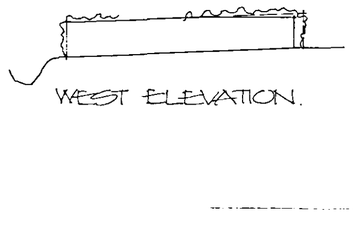

WEST ELEVATION.

Proposed new hedge planting to south and west boundaries of site to consist of:
Mainly hawthorn but with approx. 10% of other native species planting such as Alder, buckthorn, dog rose and holly.
Hedging plants to be nursery stock approx. 600-900mm high when planted.

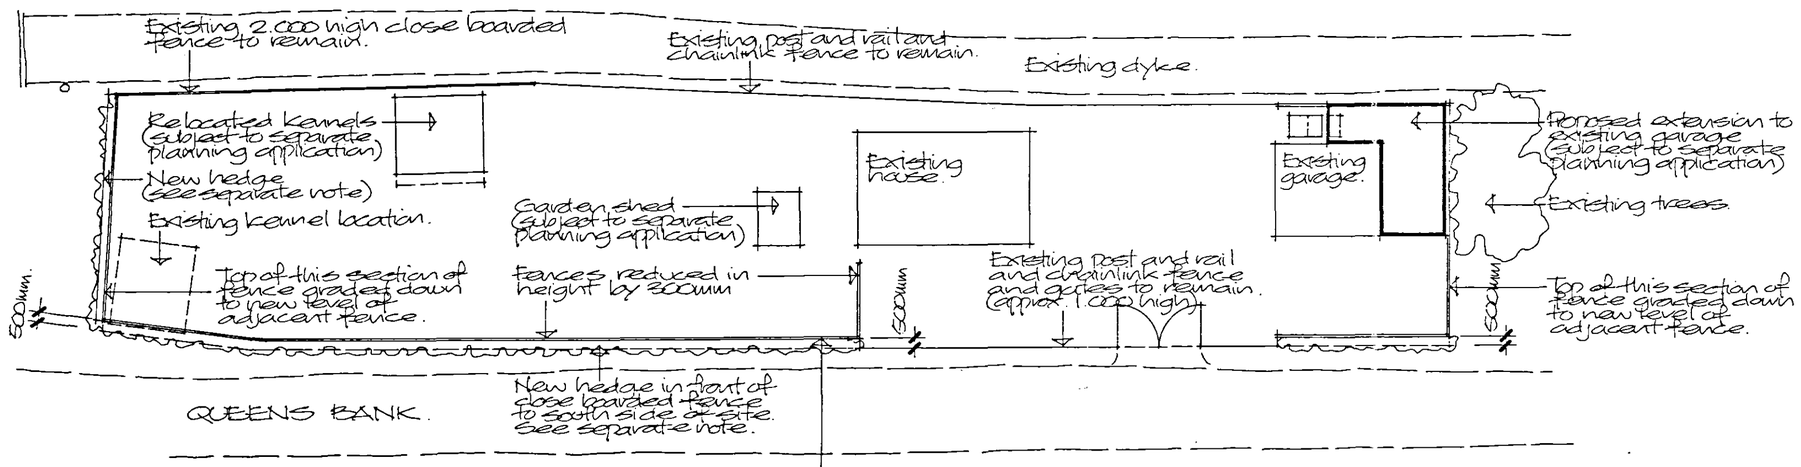

SHDC
Planning & Development
30 JUL 2007
Ref: 1037/07

Project
~~PROPOSED LANDSCAPING AND~~
BOUNDARY TREATMENT,
1 QUEENS BANK,
BROTHERHOUSE BAR,
COWBIT,
SPALDING.

Client
MR & MRS J BLOOMFIELD

ALAN HORNSBY
ARCHITECTURAL SERVICES LTD
"Little Acre"
Peak Hill, Cowbit,
Spalding, Lincs. PE12 6AW
Tel. Holbeach (01406) 380591

Scale 1:250 Drg. no. 07/39/01
Date July 2007