


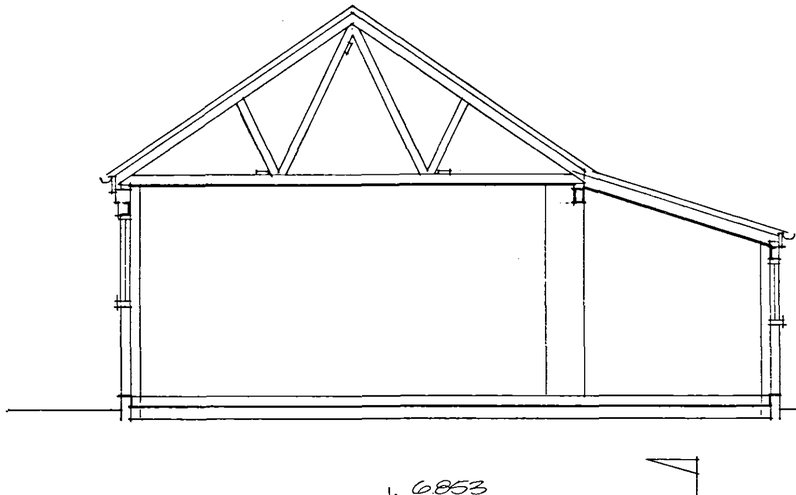


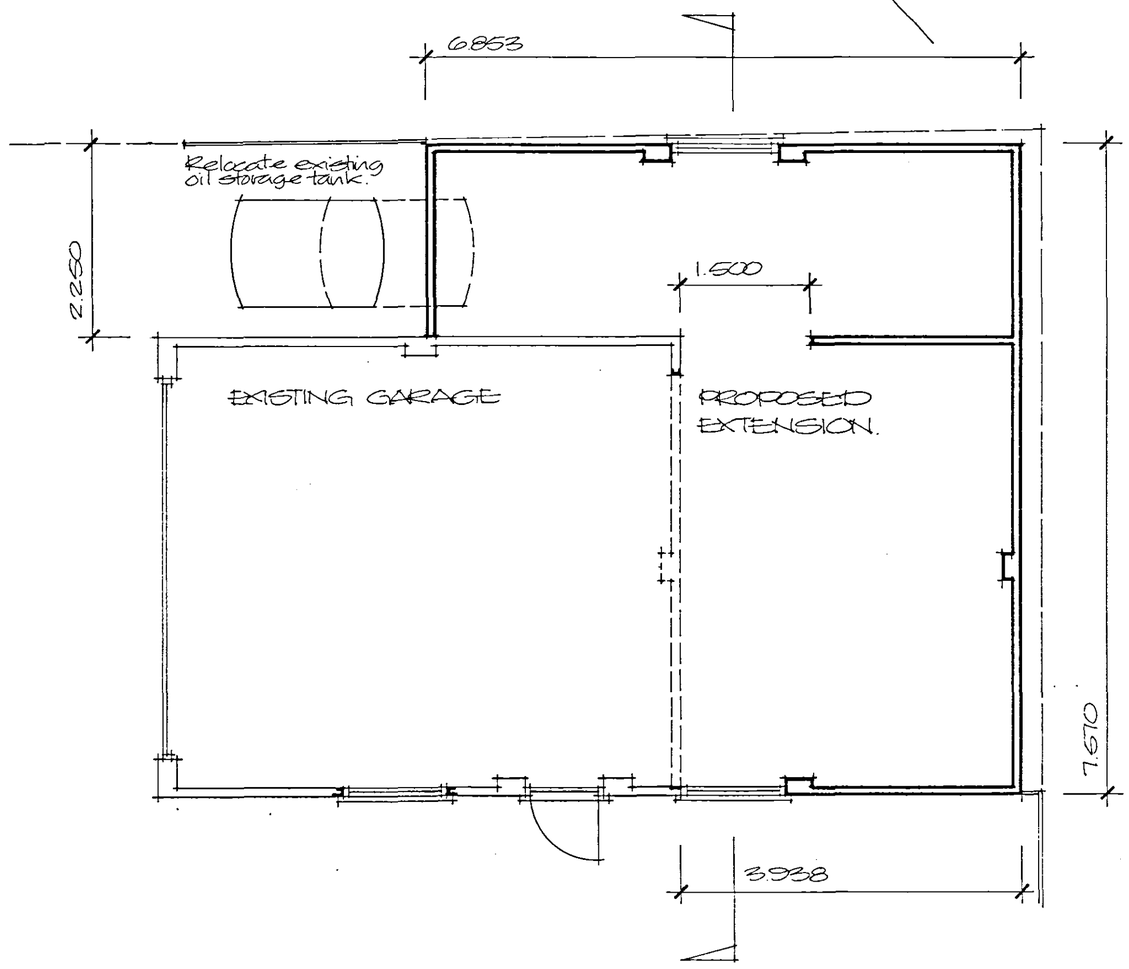

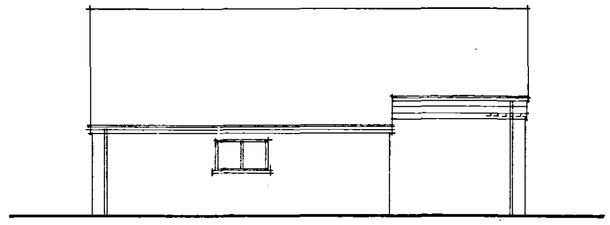


NORTH ELEVATION

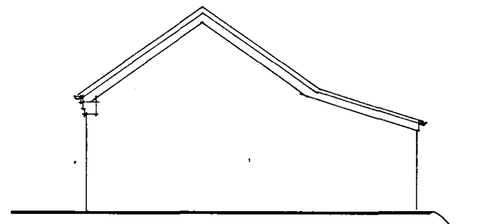


EAST ELEVATION

Interlocking concrete tiles to match existing.

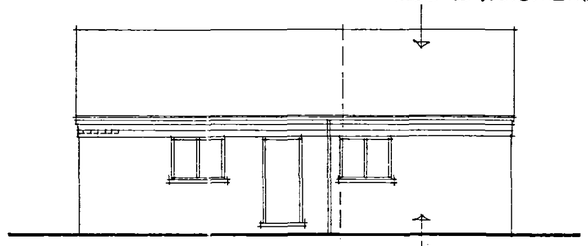



SOUTH ELEVATION

Facing brickwork to match existing.

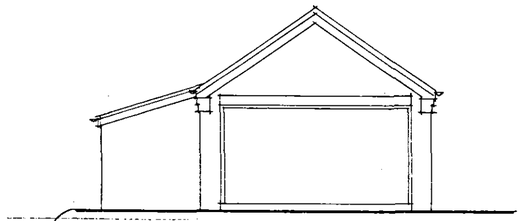

WEST ELEVATION.

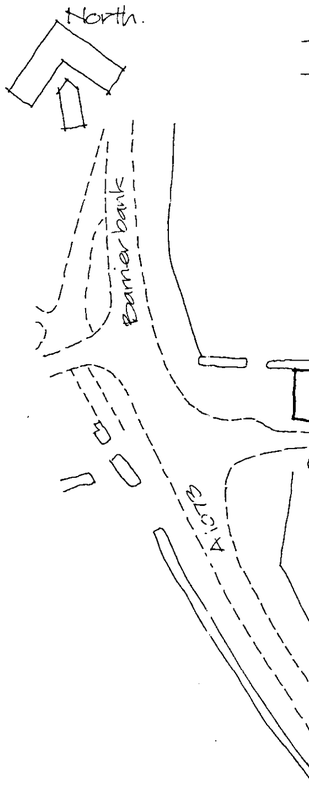

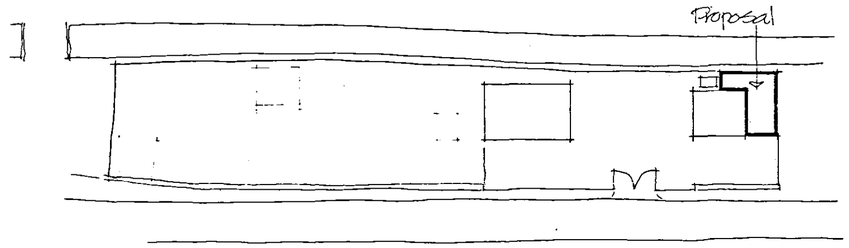

BLOCK PLAN Scale 1:500

LOCATION PLAN Scale 1:1250

SHDC
Planning & Development
30 JUL 2007
Ref: 1036/07

DETERMINED PLANS

Project
**PROPOSED KENNELS,
1 QUEENS BANK,
BROTHERHOUSE BAR,
COWBIT,
SPALDING.**

ALAN HORNSBY
ARCHITECTURAL SERVICES LTD
"Little Acre"
Peak Hill, Cowbit,
Spalding, Lincs. PE12 6AW
Tel. Holbeach (01406) 380591

Client
MR & MRS J BLOOMFIELD

Scale 1:50 & 1:100 Drg. no. 07/17/03

Date July 2007