
SCALE 1:100

0 5 10




SOUTH ELEVATION

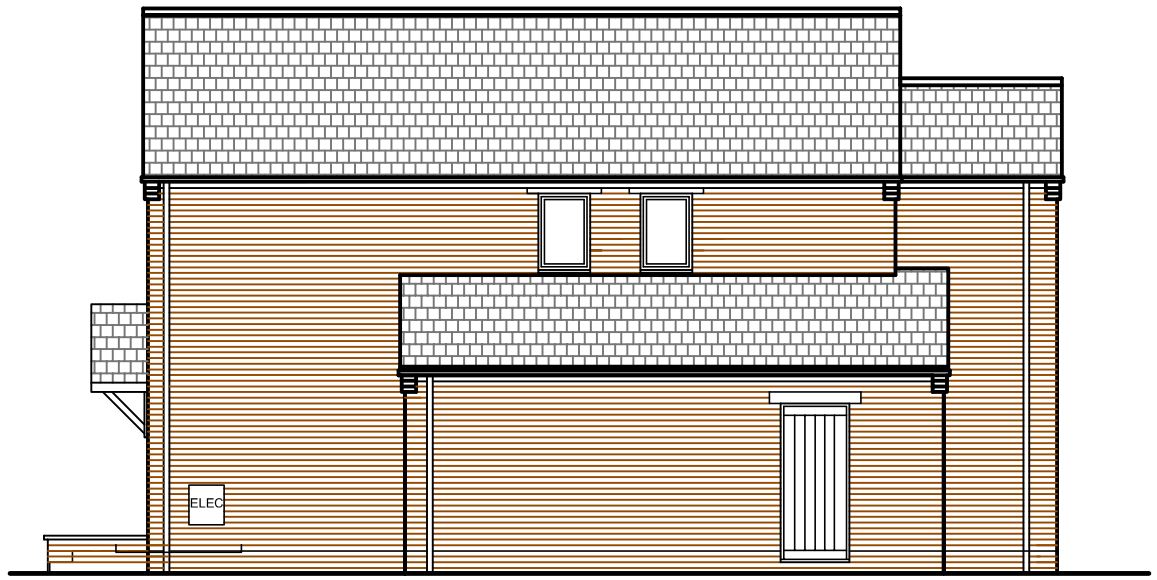


WEST ELEVATION



EAST ELEVATION

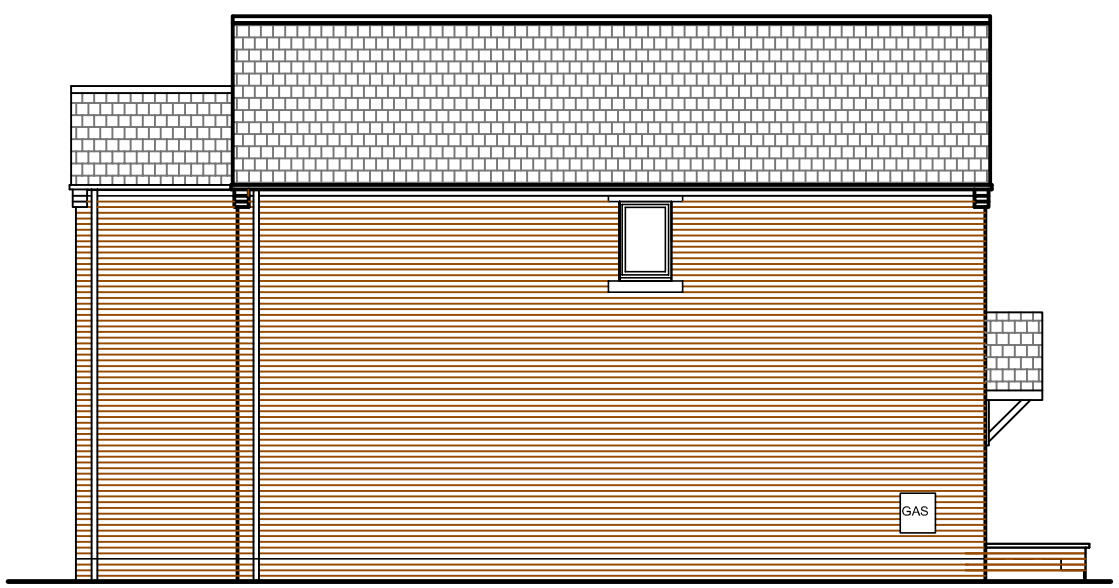


NORTH ELEVATION

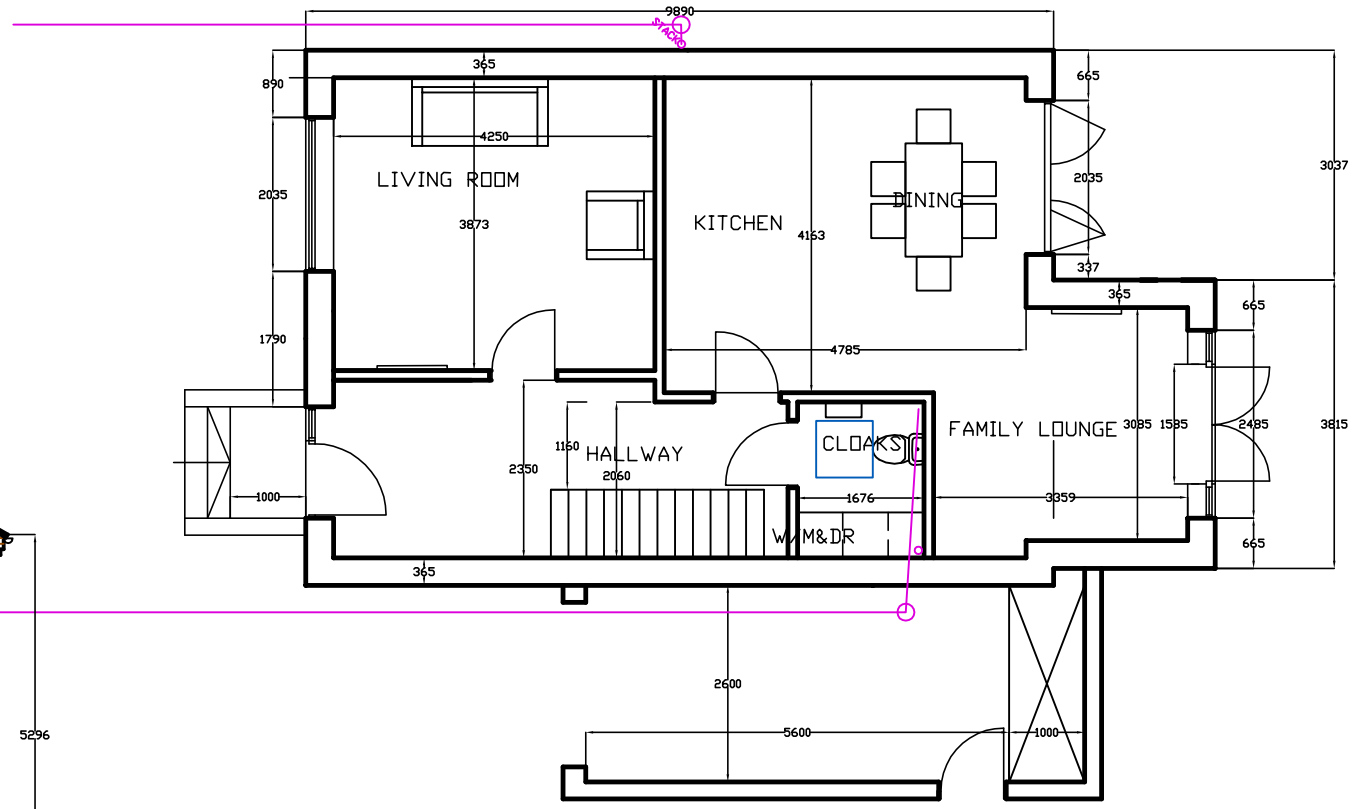

133.2(GF 66.6M2 + FF 66.6) = INTERNAL FLOOR AREA TO DWELLING
17.1M2 INTERNAL FLOOR AREA TO GARAGE

GROUND FLOOR PLAN 1-100 @ A3

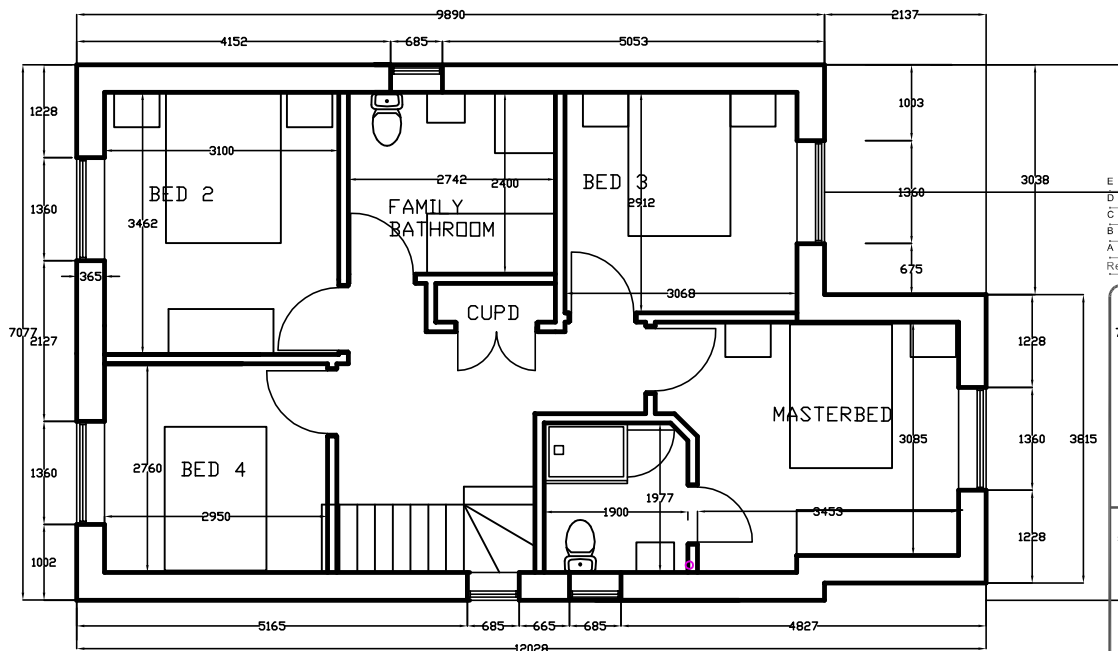

Rev	Date	Detail
E	02/12/20	ENSUITE WINDOW ADDED
D	01/12/20	DETAILS AMENDED
C	18/9/20	DETAILS AMENDED
B	17/9/20	DETAILS AMENDED
A	11/9/20	ELEVATIONS ADDED

i-LID DESIGN
INTERIOR DESIGN | ARCHITECTURE | PROJECT MANAGEMENT
8 SUTCLIFFE ROAD, WITTERING,
PETERBOROUGH, PE8 6AY
Tel: 07588 441751 info@i-lid.co.uk
www.i-lid.co.uk

Client: AC BUILDING (PBORO) LTD

Job Title: PROPOSED 5NO DWELLINGS
LAND AT 22 BACKGATE
COWBIT
LINCS

Scale: AS NOTED @ A3 Date: 26/08/20

Drawing Title
PROPOSED DWELLING PLOT 2

Drawing No.
381SK01-3 Revision E

ALL DRAWINGS ARE THE COPYRIGHT OF I-LID DESIGN

PLOT 2
FIRST FLOOR PLAN 1-100 @ A3