


NORTH ELEVATION

SCALE 1:100


0 5 10

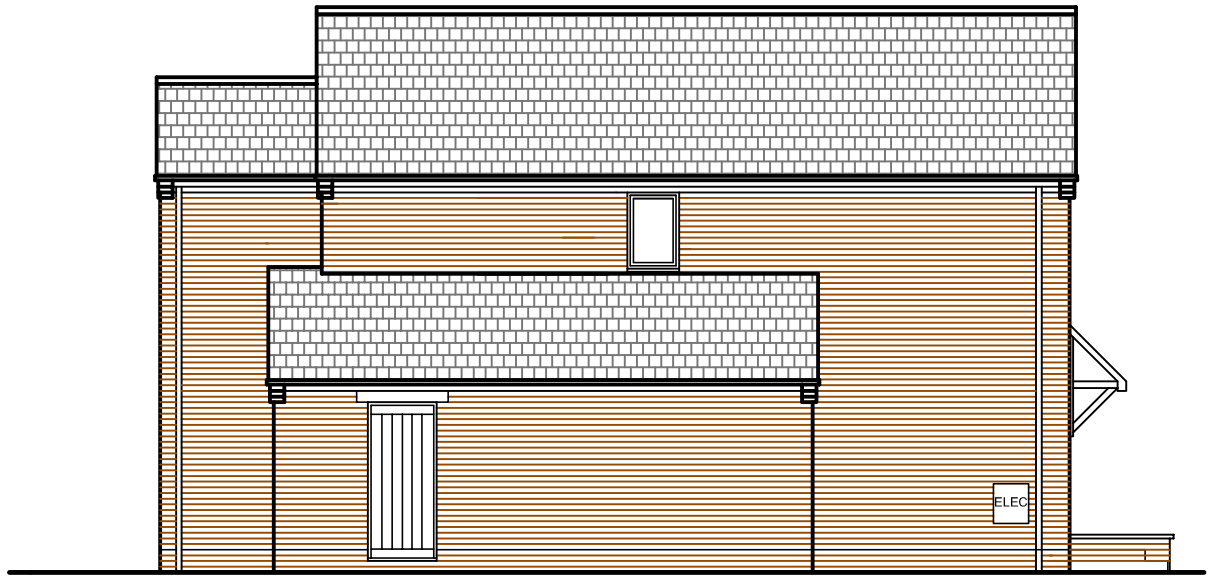

WEST ELEVATION




EAST ELEVATION

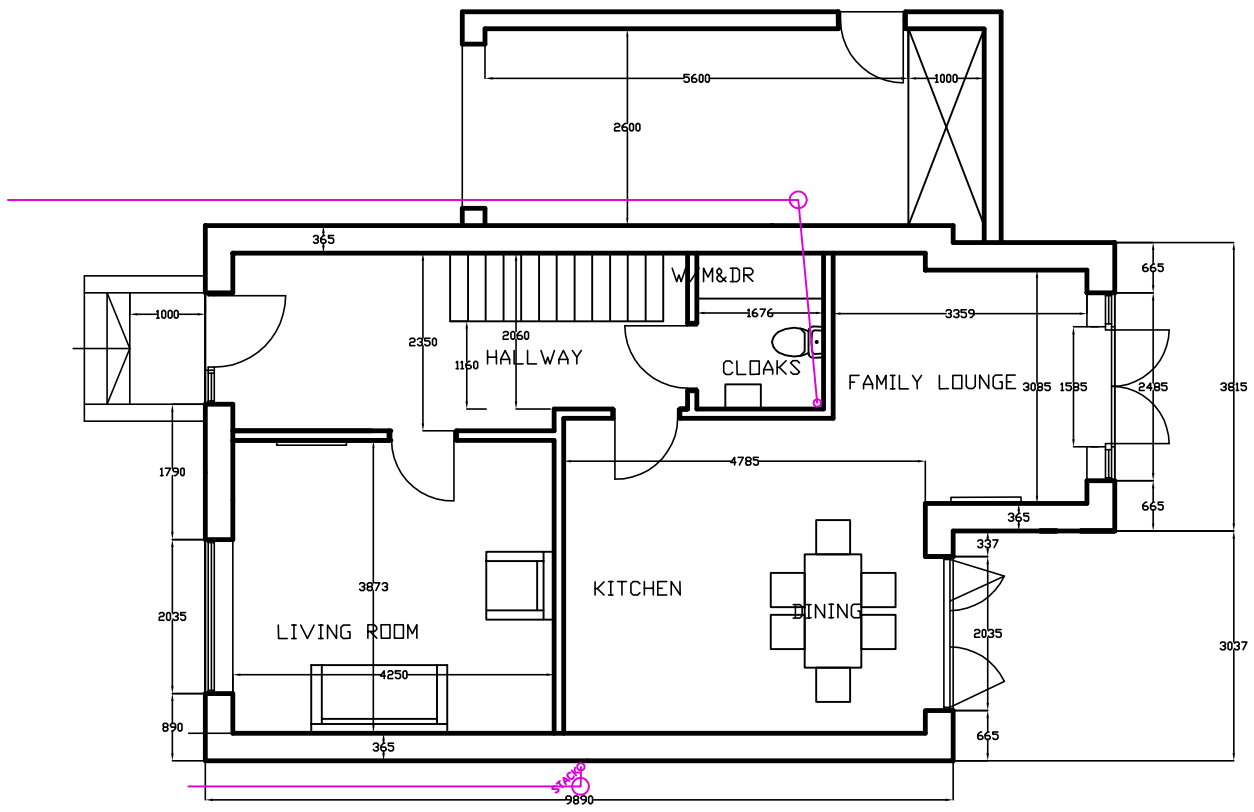


17.1M2 INTERNAL FLOOR AREA IN METRICS

GROUND FLOOR PLAN 1-100 @ A3

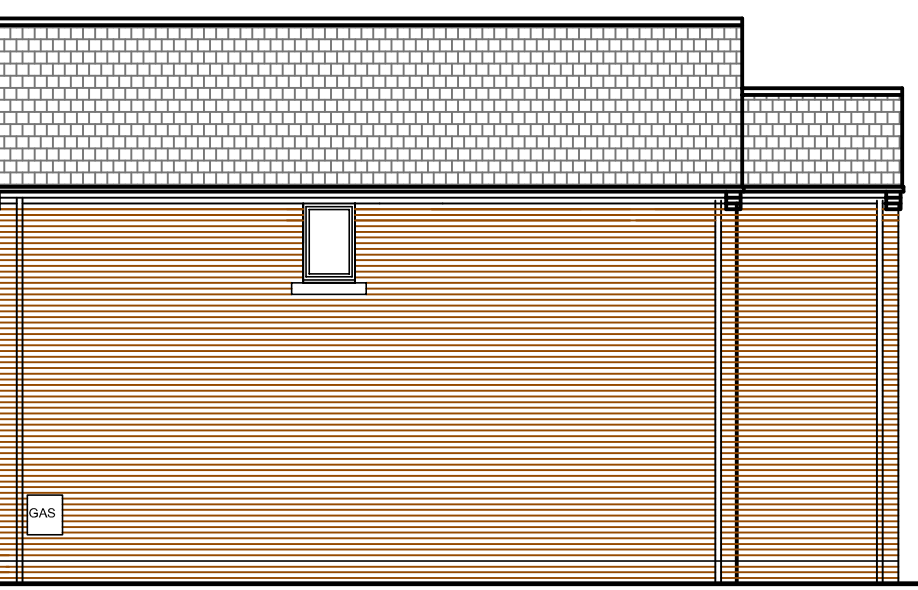

SOUTH ELEVATION

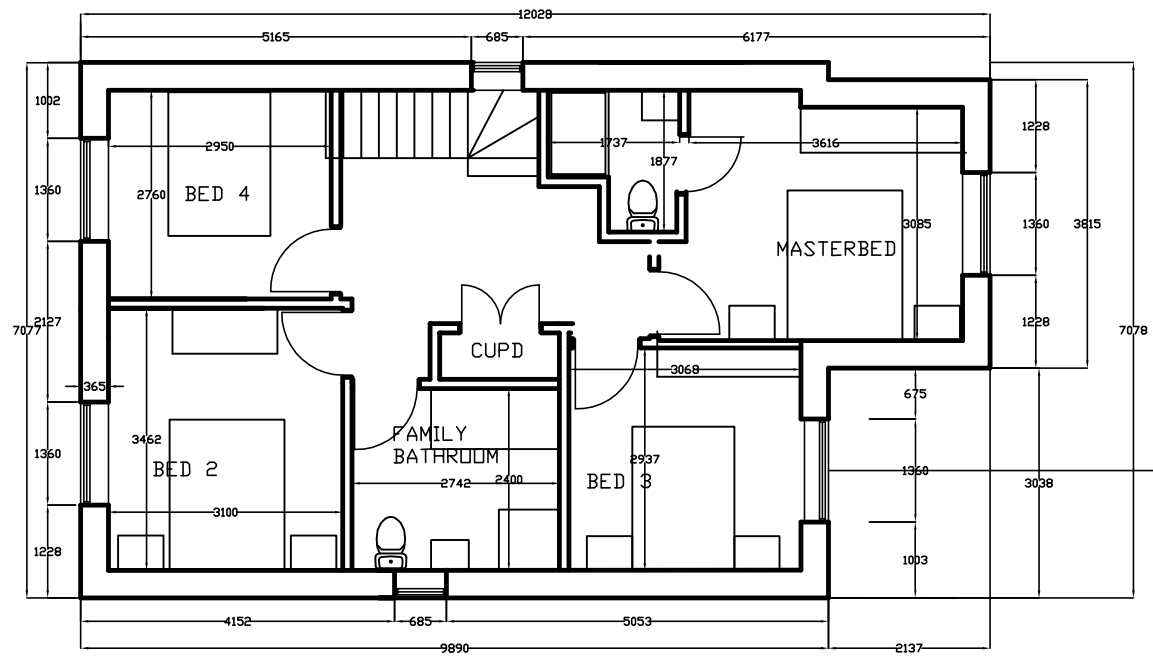

PLOT 3

FIRST FLOOR PLAN 1-100 @ A3

Rev	Date	Detail
D	08/10/20	DETAILS AMENDED
C	28/9/20	DETAILS AMENDED
B	17/9/20	DETAILS AMENDED
A	11/9/20	ELEVATIONS ADDED

i-lid DESIGN
INTERIOR DESIGN | ARCHITECTURE | PROJECT MANAGEMENT
8 SUTCLIFFE ROAD, WITTERING,
PETERBOROUGH, PE8 6AY
Tel: 07588 441751 info@i-lid.co.uk
www.i-lid.co.uk

Client: AC BUILDING (PBORO) LTD

Job Title: PROPOSED 5NO DWELLINGS
LAND AT 22 BACKGATE
COWBIT
LINCS

Scale: AS NOTED @ A3 Date: 26/08/20

Drawing Title
PROPOSED DWELLING PLOT 3

Drawing No.
381SK01-4 Revision D

ALL DRAWINGS ARE THE COPYRIGHT OF I-LID DESIGN