

SCALE 1:100

0 5 10

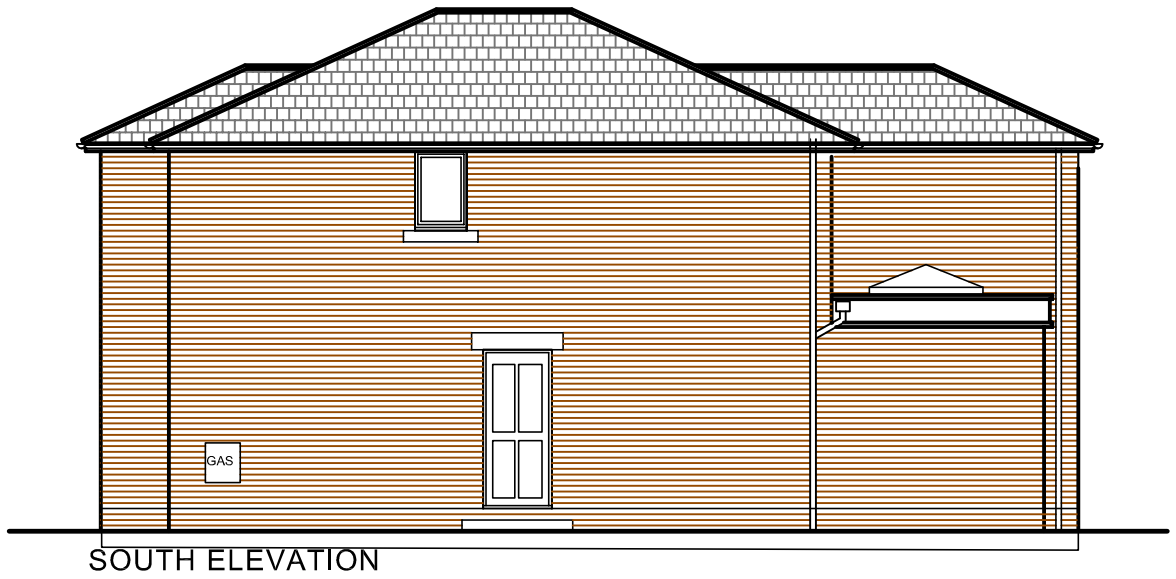

SOUTH ELEVATION


PLOT 4

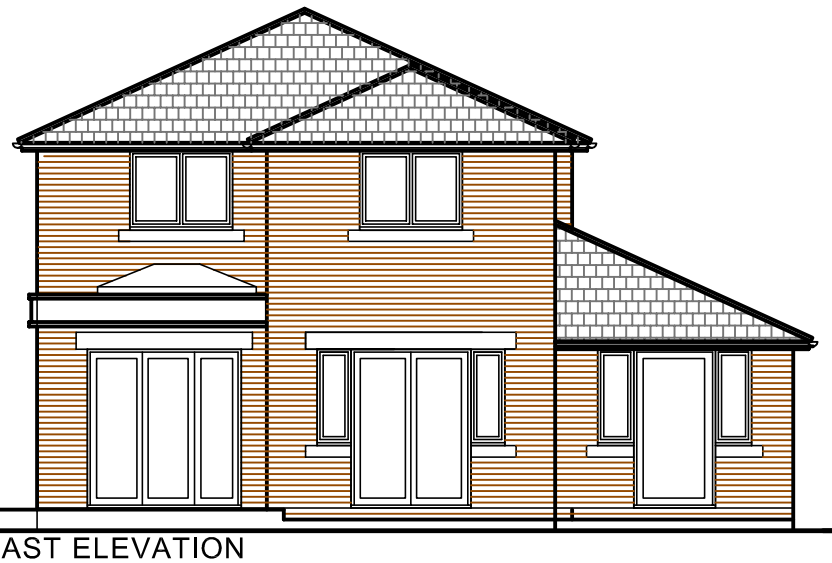

EAST ELEVATION




WEST ELEVATION

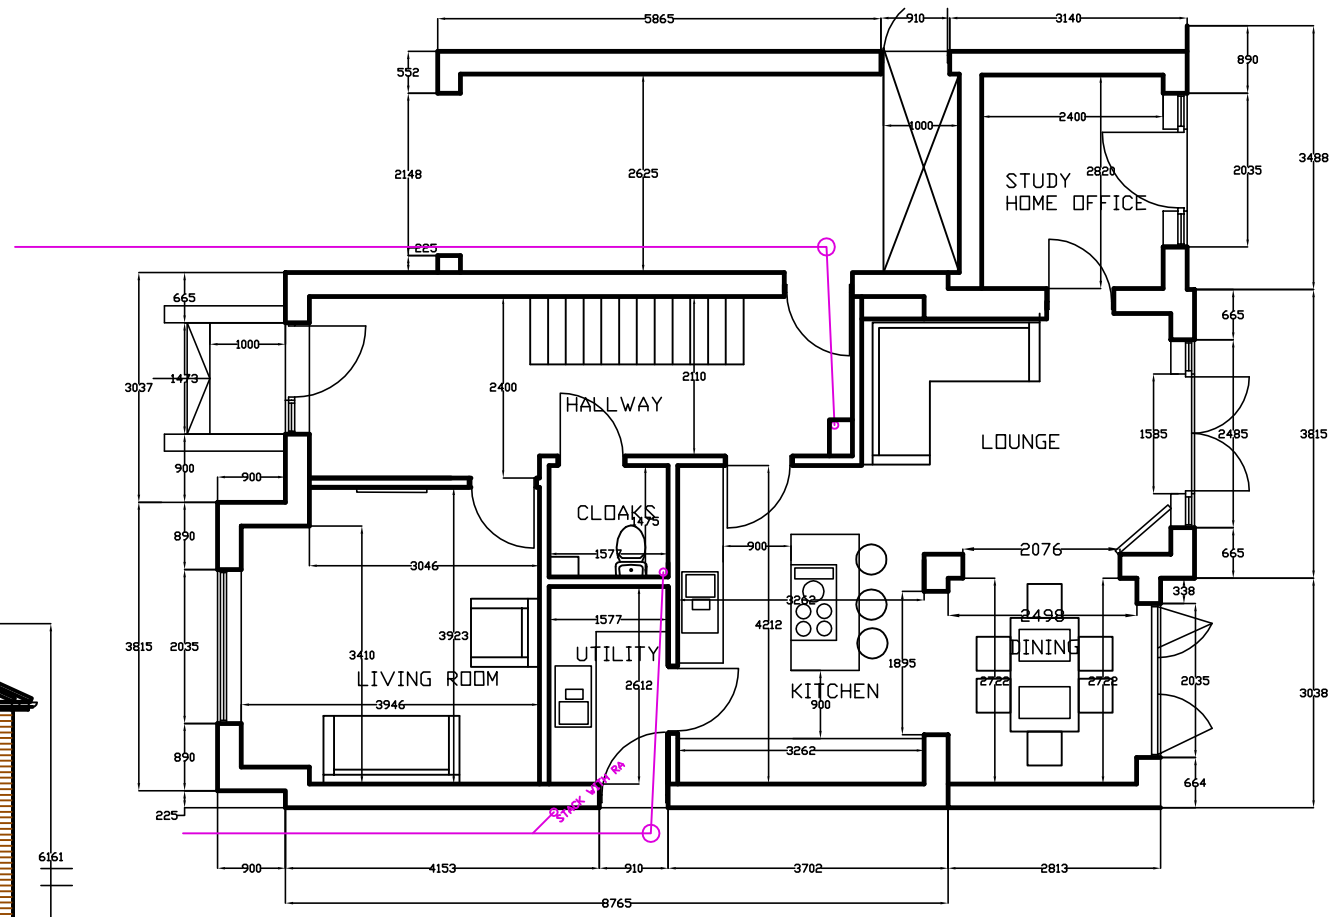


GROUND FLOOR PLAN 1-100 @ A3

81.9M2 INTERNAL GF

16.4M2 INTERNAL FLOOR AREA TO GARAGE

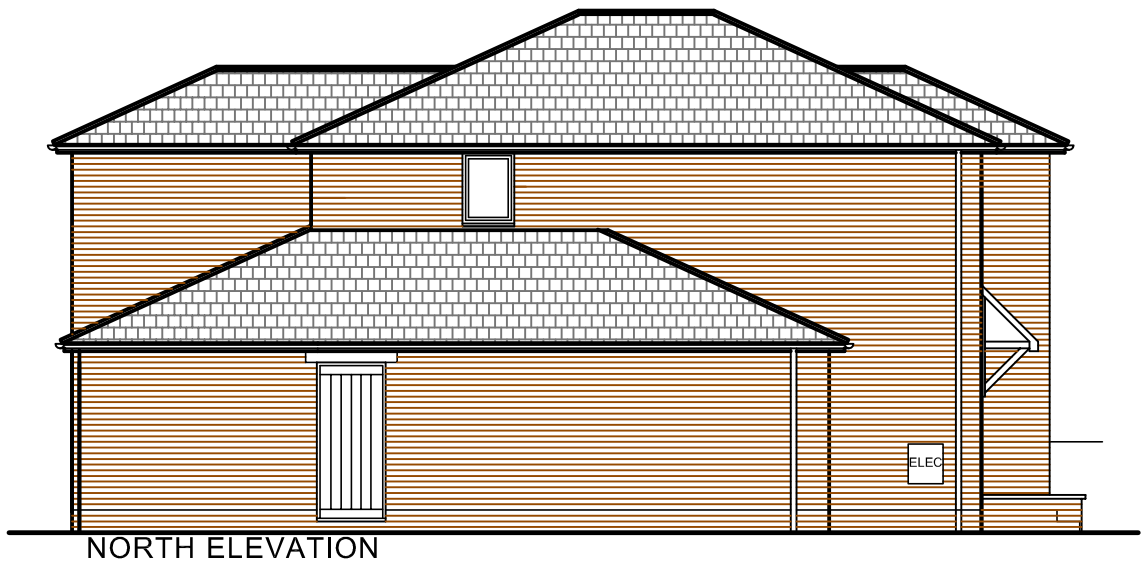

NORTH ELEVATION

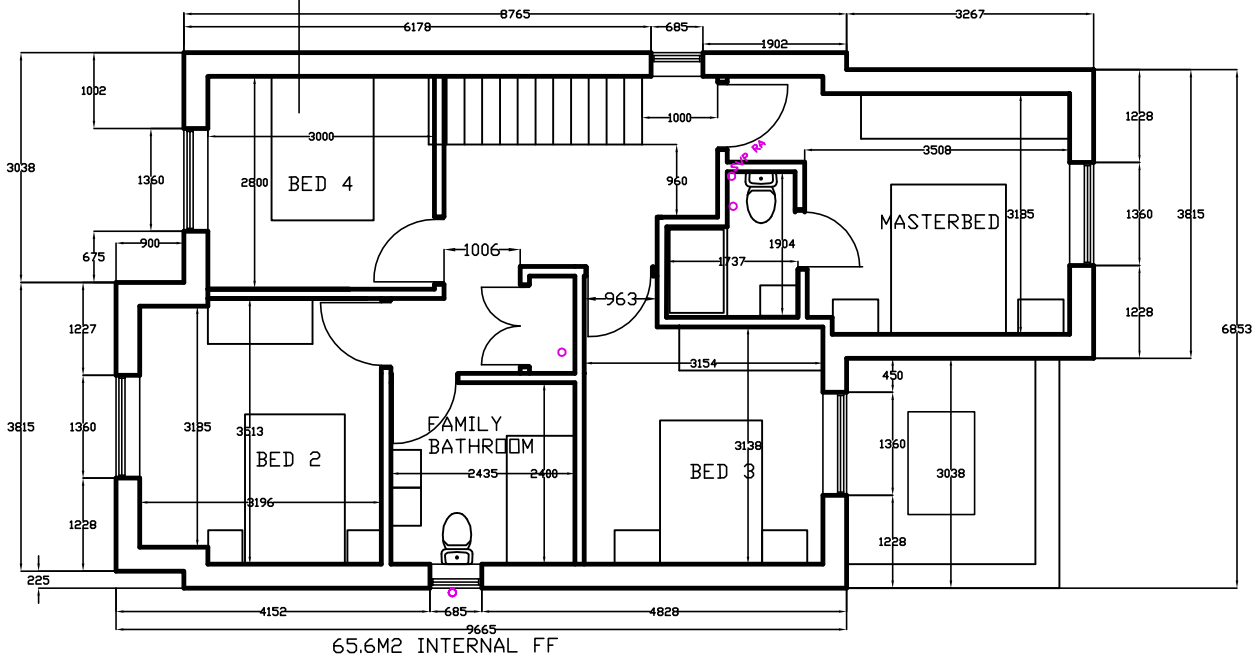

65.6M2 INTERNAL FF

PLOT 4

FIRST FLOOR PLAN 1-100 @ A3

Rev	Date	Detail
C	29/9/20	DETAILS AMENDED
B	17/9/20	DETAILS AMENDED
A	11/9/20	ELEVATIONS ADDED

i-lid DESIGN

INTERIOR DESIGN | ARCHITECTURE | PROJECT MANAGEMENT

8 SUTCLIFFE ROAD, WITTERING, PETERBOROUGH, PE8 6AY

Tel: 07588 441751 info@i-lid.co.uk

www.i-lid.co.uk

Client: AC BUILDING (PBORO) LTD

Job Title: PROPOSED 5NO DWELLINGS

LAND AT 22 BACKGATE
COWBIT
LINCS

Scale: AS NOTED @ A3 Date: 26/08/20

Drawing Title

PROPOSED DWELLING PLOT 4

Drawing No.

381SK01-5 Revision C

ALL DRAWINGS ARE THE COPYRIGHT OF I-LID DESIGN