



front elevation

metal profile cladding

roof - Goosewing Grey
walls - Olive Green

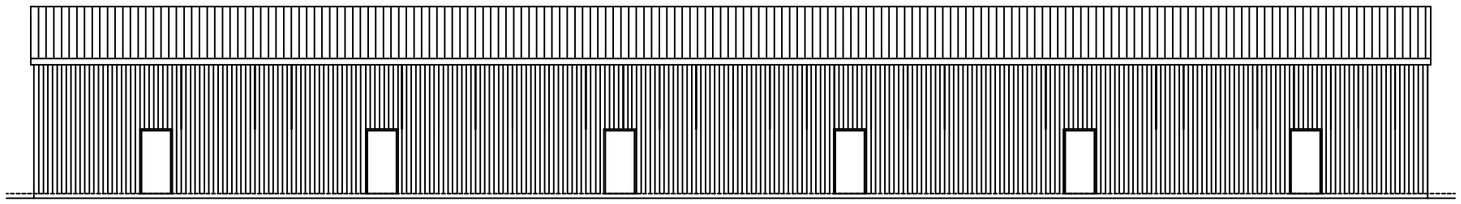

rear elevation

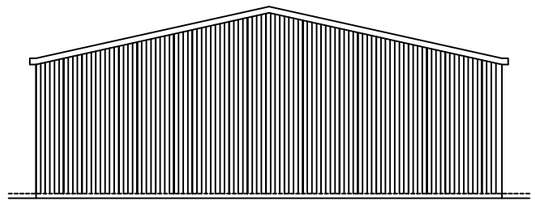

side elevations

floor layout - unit B

mlp Moulton Land and Planning

moultonlandandplanning.co.uk 21 Main Road Collyweston Stamford PE9 3PF
tel 01780 917190 mob 07484 101655 e-mail alan@moultonland.co.uk

Project

Proposed Re-Development of Yard & Buildings
66 Barrier Bank Cowbit Spalding Lincs PE12 6AQ
for East Anglian Civils Holdings Ltd.

Drawing

Replacement Industrial Unit B
floor layout & elevations
REVISED DESIGN

date Nov 2023

scale(s) 1:200 @A3

DRG. No. BB/ind / pl / unit B REV.