



PROPOSED ROOF PLAN
1 : 100

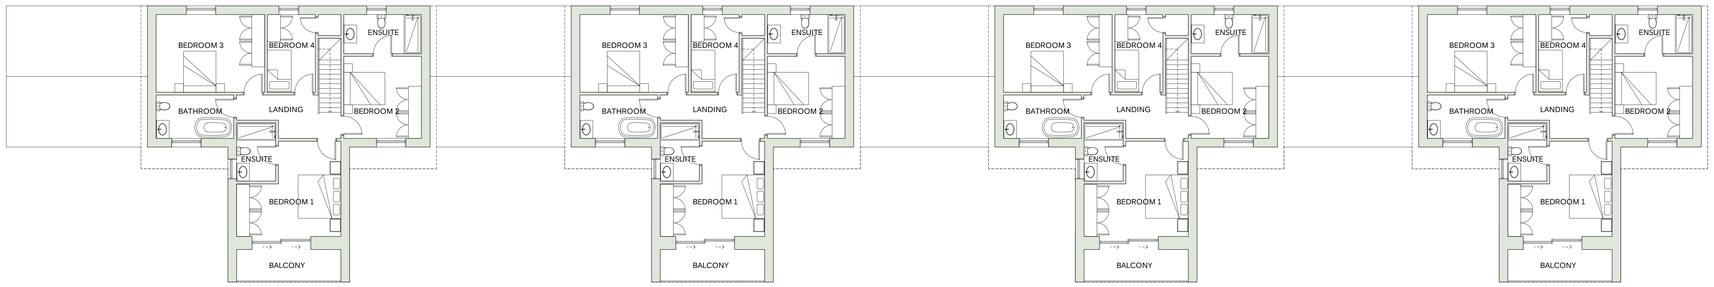

PROPOSED FIRST FLOOR PLAN
1 : 100

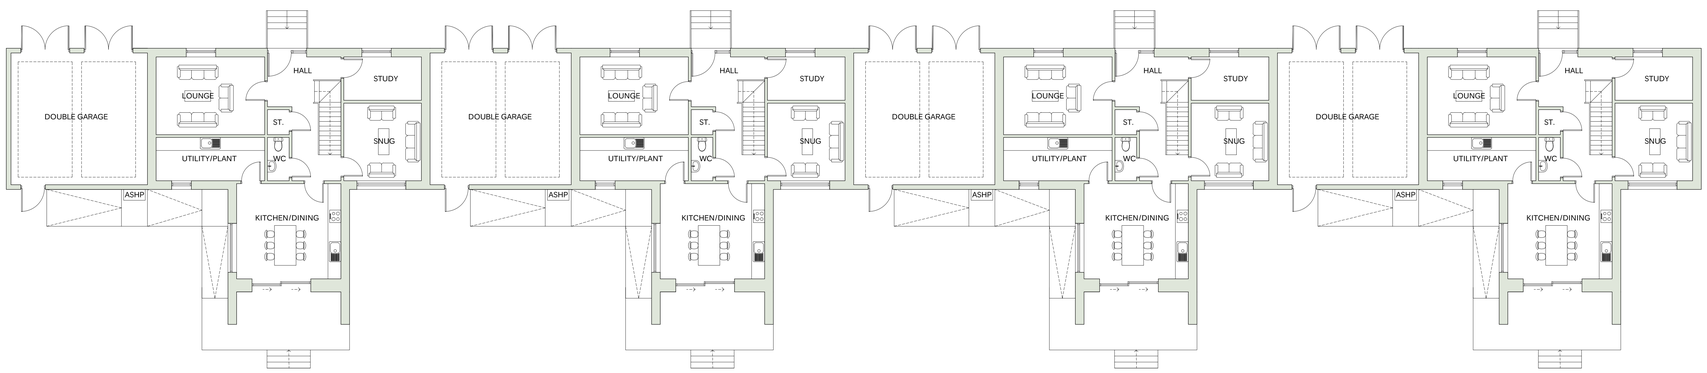

PROPOSED GROUND FLOOR PLAN
1 : 100

0 5 10

Rev.	Description	Date	Checked / Rev. by
P01	Issued to LPA	30/11/2023	MJO / ORI

Client
J W E Banks Ltd

Project Title
Residential Development at Barrier Bank nr Peak Hill, Spalding

Site Details
Barrier Bank nr Peak Hill,
Spalding
PE6 0JL

Title
Proposed Floor Plans

Drawing Number
J1958A-PL-10

Print Size
A0

Origin Design Studio Ltd
Brunel House,
Deepdale Enterprise Park, Nettleham
Lincoln LN2 2LL

T. 01522 405100
E. info@origindesignstudio.co.uk
www.origindesignstudio.co.uk

RIBA Chartered Practice