




PROPOSED EAST ELEVATION
1 : 100

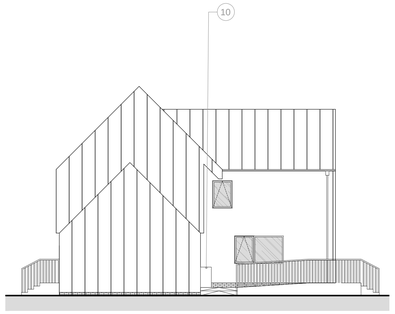

PROPOSED WEST ELEVATION
1 : 100

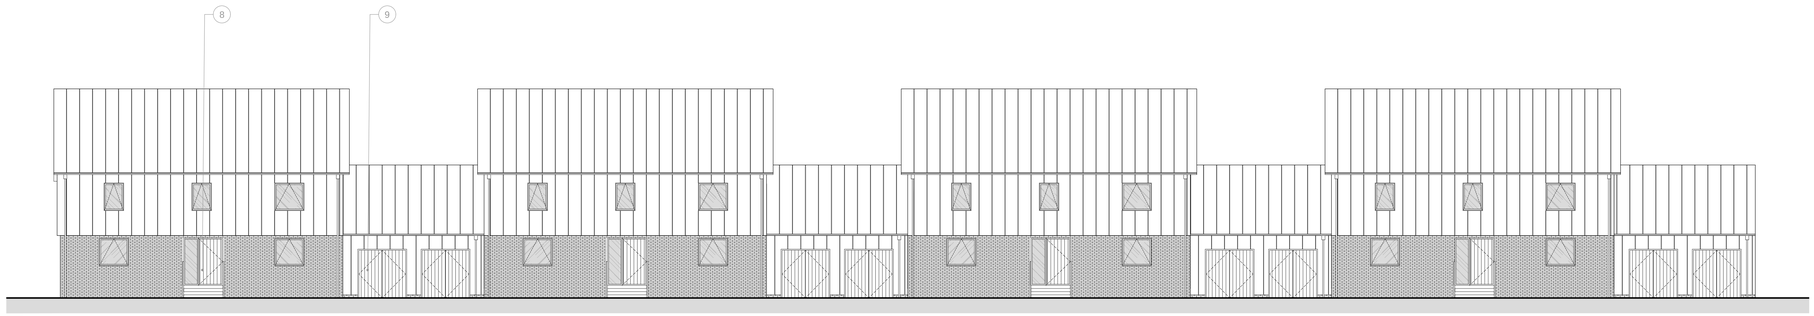

PROPOSED NORTH ELEVATION
1 : 100

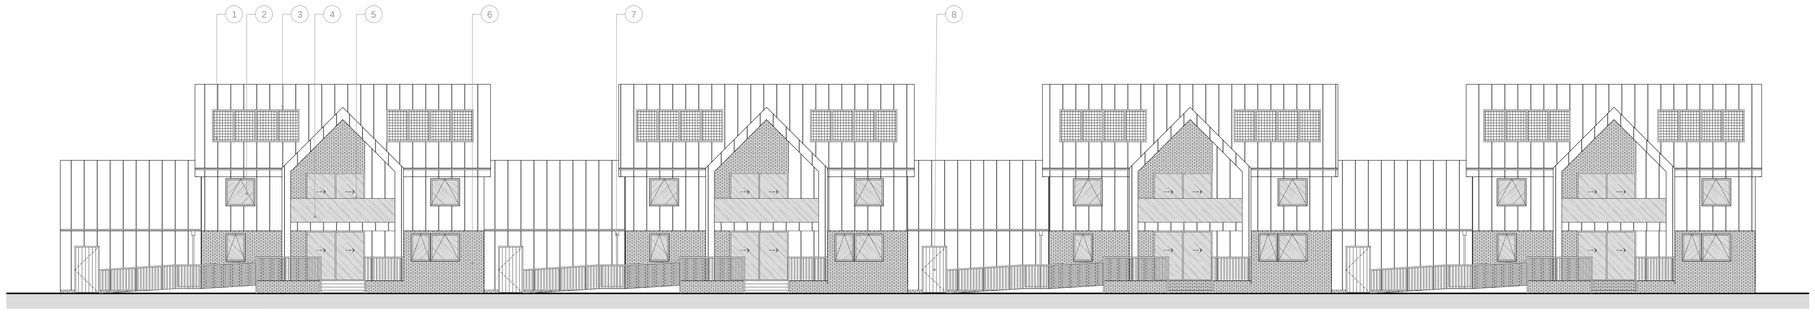

PROPOSED SOUTH ELEVATION
1 : 100

0 5 10

Key	
Ref.	Description
1	Solar panels
2	Top hung aluminium windows
3	Standing seam metal roofing and wall system
4	Glass balustrade
5	Aluminium sliding doors
6	Red brick
7	Metal rainwater system, hopper and downpipe
8	Modern timber door
9	Timber garage doors
10	Air source heat pump

Rev.	Description	Date	Checked / Rev. by
P01	Issued to LPA	30/11/2021	MJO / DRI

Client
J W E Banks Ltd

Project Title
Residential Development at Barrier Bank nr Peak Hill, Spalding

Site Details
Barrier Bank nr Peak Hill,
Spalding
PE6 0JL

Title
Proposed Elevations

Drawing Number
J1958A-PL-11

Print Size
A0

Origin Design Studio Ltd
Brunel House,
Deepdale Enterprise Park, Nettleham
Lincoln LN2 2LL

T. 01522 405100
E. info@origindesignstudio.co.uk
www.origindesignstudio.co.uk

RIBA Chartered Practice