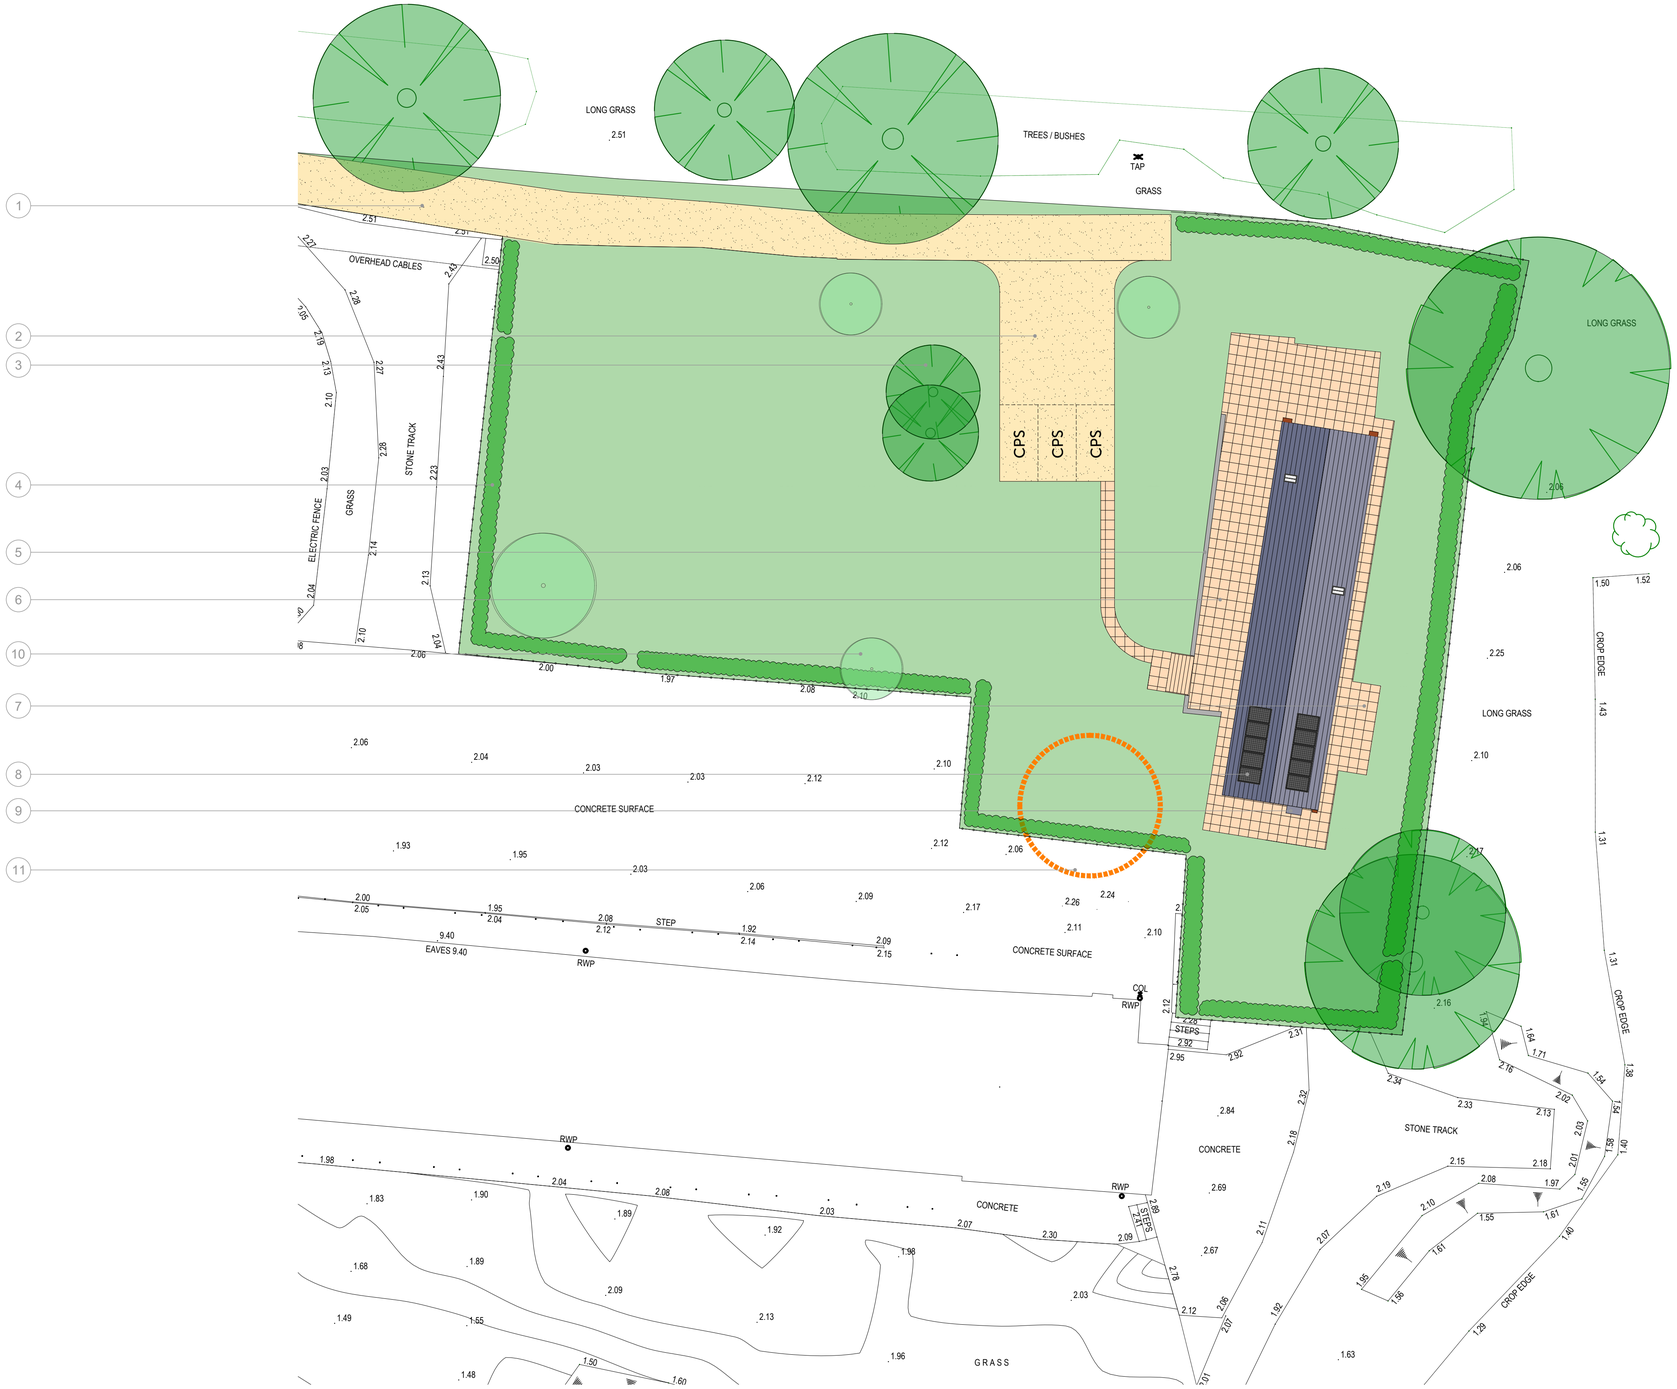



PROPOSED SITE PLAN
1 : 200

0 10 20

COPYRIGHT
Origin Design Studio has prepared and issued this document to the named client and associated professionals related to this project. Origin Design Studio retains ownership. We do not give permission for reproduction and editing without consultation and our approval.

GENERAL NOTES
This drawing is to be read in conjunction with all relevant Engineers, Architect's and specialists' drawings. Do not scale from this or any other Origin Design Studio drawing. All dimensions to be checked on site prior to construction or fabrication. Changes to specification are to contractors risk. All changes should be brought to the attention of the client/Building Control for approval. Please report any errors immediately.

| Key | |
|---|---|
| Ref. | Description |
| 1 | Existing access to be retained |
| 2 | Proposed driveway and car parking spaces for plot 3 |
| 3 | Existing trees to be retained (indicated by darker green hatch) |
| 4 | Proposed native hedgerow to boundaries |
| 5 | Existing retaining wall to be retained and upgraded |
| 6 | Existing hardstanding to be retained and upgraded |
| 7 | Proposed path around dwelling and patio area |
| 8 | Solar panels proposed on roof |
| 9 | Proposed Air Source Heat Pump |
| 10 | New tree planting (indicated by lighter green hatch) |
| 11 | Orange dashed line indicates existing silo to be demolished |

| Rev. | Description | Date | Checked / Rev. by |
|---|---|---|---|
| P01 | Issued to LPA | 05/12/2023 | MJO / ORS |

Client
J W E Banks Ltd

Project Title
Barn Conversion at Barrier Bank nr Peak Hill, Spalding

Site Details
Barrier Bank nr Peak Hill,
Spalding
PE6 0JL

Title
Proposed Site Plan

Drawing Number
J1958B-PL-03

Print Size
A1

Origin Design Studio Ltd
Brunel House,
Deepdale Enterprise Park, Nettleham
Lincoln LN2 2LL

T. 01522 405100
E. info@origindesignstudio.co.uk
www.origindesignstudio.co.uk

RIBA Chartered Practice