

COPYRIGHT
Origin Design Studio has prepared and issued this document to the named client and associated professionals related to this project. Origin Design Studio retains ownership. We do not give permission for reproduction and editing without consultation and our approval.

GENERAL NOTES
This drawing is to be read in conjunction with all relevant Engineers, Architect's and specialists' drawings. Do not scale from this or any other Origin Design Studio drawing. All dimensions to be checked on site prior to construction or fabrication. Changes to specification are to contractors risk. All changes should be brought to the attention of the client/Building Control for approval. Please report any errors immediately.

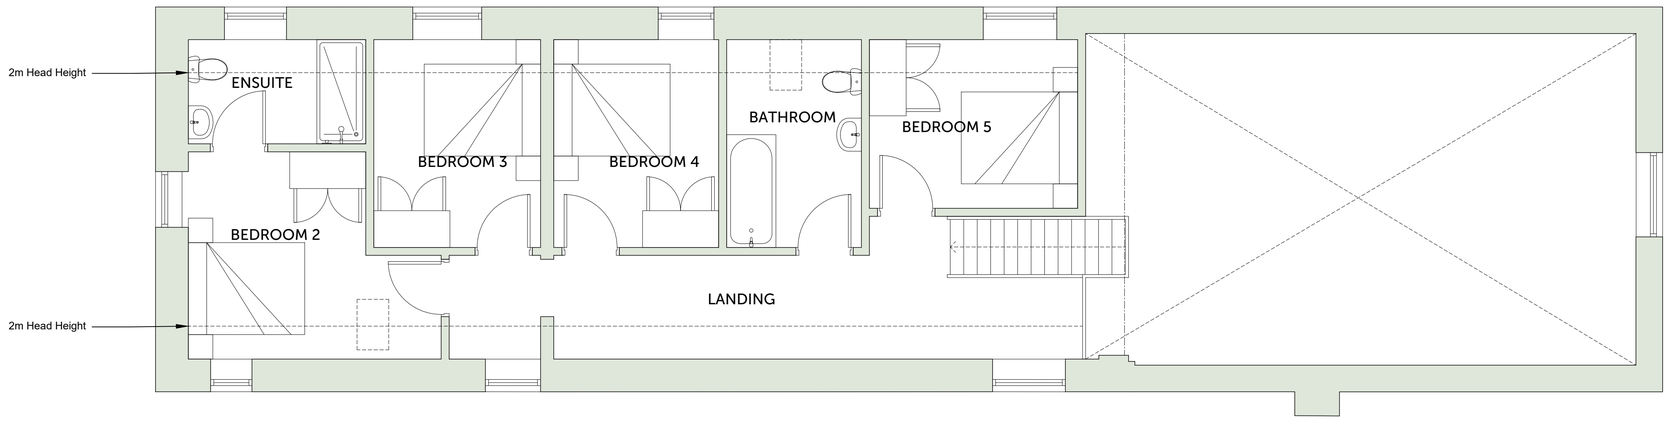

PROPOSED FIRST FLOOR PLAN
1 : 50

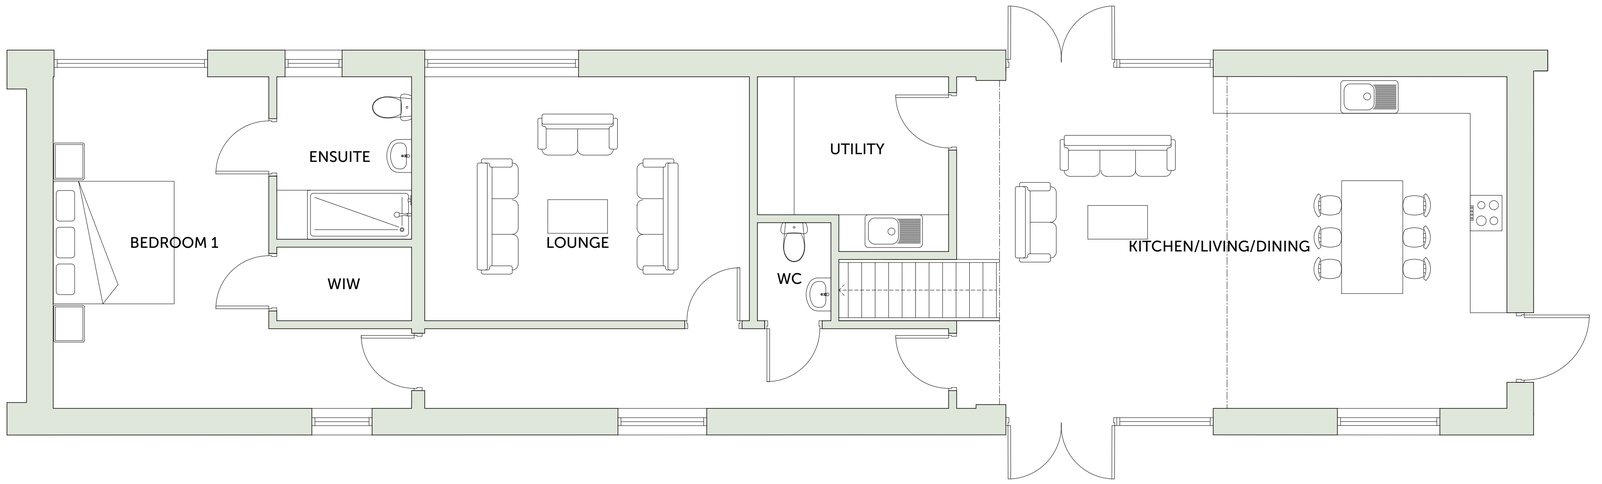

PROPOSED GROUND FLOOR PLAN
1 : 50

0 2.5 5

Rev.	Description	Date	Checked
P01	Issued to LPA	05/12/2023	MJO
			ORS

Client
J W E Banks Ltd

Project Title
Barn Conversion at Barrier Bank nr Peak Hill, Spalding

Site Details
Barrier Bank nr Peak Hill,
Spalding
PE6 0JL

Title
Proposed Floor Plans (Brick Barn)

Drawing Number
J1958B-PL-40

Print Size
A1

Origin Design Studio Ltd
Brunel House,
Deepdale Enterprise Park, Nettleham
Lincoln LN2 2LL

T. 01522 405100
E. info@origindesignstudio.co.uk
www.origindesignstudio.co.uk

RIBA Chartered Practice