
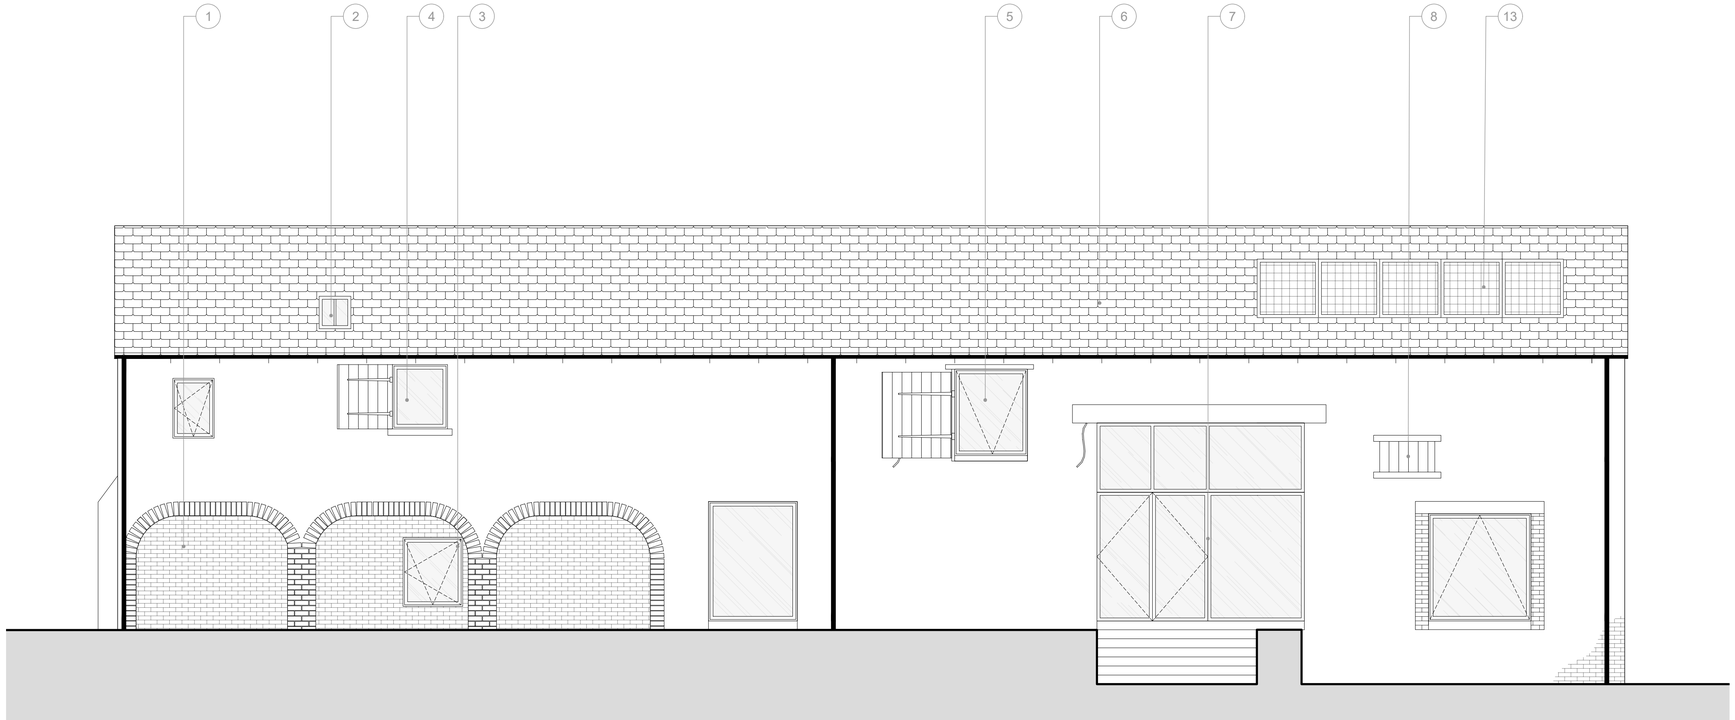


PROPOSED WEST ELEVATION

1 : 50

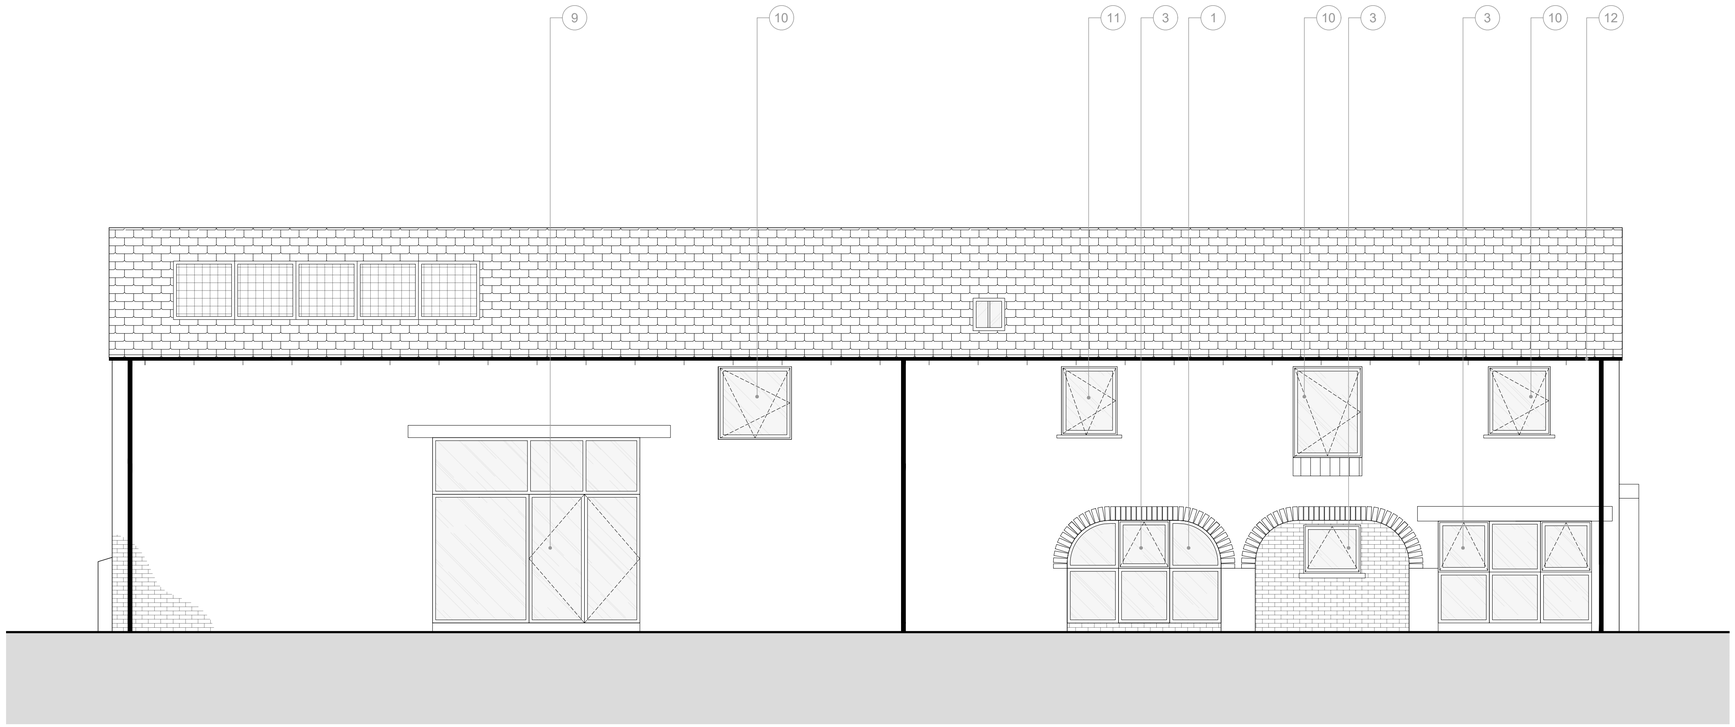

PROPOSED EAST ELEVATION

1 : 50

0 2.5 5

COPYRIGHT
Origin Design Studio has prepared and issued this document to the named client and associated professionals related to this project. Origin Design Studio retains ownership. We do not give permission for reproduction and editing without consultation and our approval.

GENERAL NOTES
This drawing is to be read in conjunction with all relevant Engineers, Architect's and specialists' drawings. Do not scale from this or any other Origin Design Studio drawing. All dimensions to be checked on site prior to construction or fabrication. Changes to specification are to contractors risk. All changes should be brought to the attention of the client/Building Control for approval. Please report any errors immediately.

Key	
Ref.	Description
1	Reinstate existing brick arches and infill with recessed brick
2	Conservation rooflight
3	Proposed tilt and turn window in existing opening
4	Proposed non openable window in existing opening with pinned back shutter
5	Proposed bottom hung window with restricted opening in existing opening
6	Entire roof finished in slate
7	Double front doors and glazing in existing opening
8	Existing opening infilled with timber cladding
9	Double doors and glazing in existing opening
10	Tilt and turn window in existing opening
11	Proposed tilt and turn window
12	New guttering on rise and fall brackets
13	Solar panels

Rev.	Description	Date	Checked / Rev. by
P01	Issued to LPA	05/12/2023	MJO / ORS

Client
J W E Banks Ltd

Project Title
Barn Conversion at Barrier Bank nr Peak Hill, Spalding

Site Details
Barrier Bank nr Peak Hill,
Spalding
PE6 0JL

Title
Proposed Elevations 1 of 2 (Brick Barn)

Drawing Number
J1958B-PL-42

Print Size
A1

origin design studio

Origin Design Studio Ltd
Brunel House,
Deepdale Enterprise Park, Nettleham
Lincoln LN2 2LL

T. 01522 405100
E. info@origindesignstudio.co.uk
www.origindesignstudio.co.uk

RIBA Chartered Practice